DESIGN STUDY ONLY

CROSS SECTIONS

FRT3 LINE

STA 10+91.12 TO 16+00

DATE 5-25-16

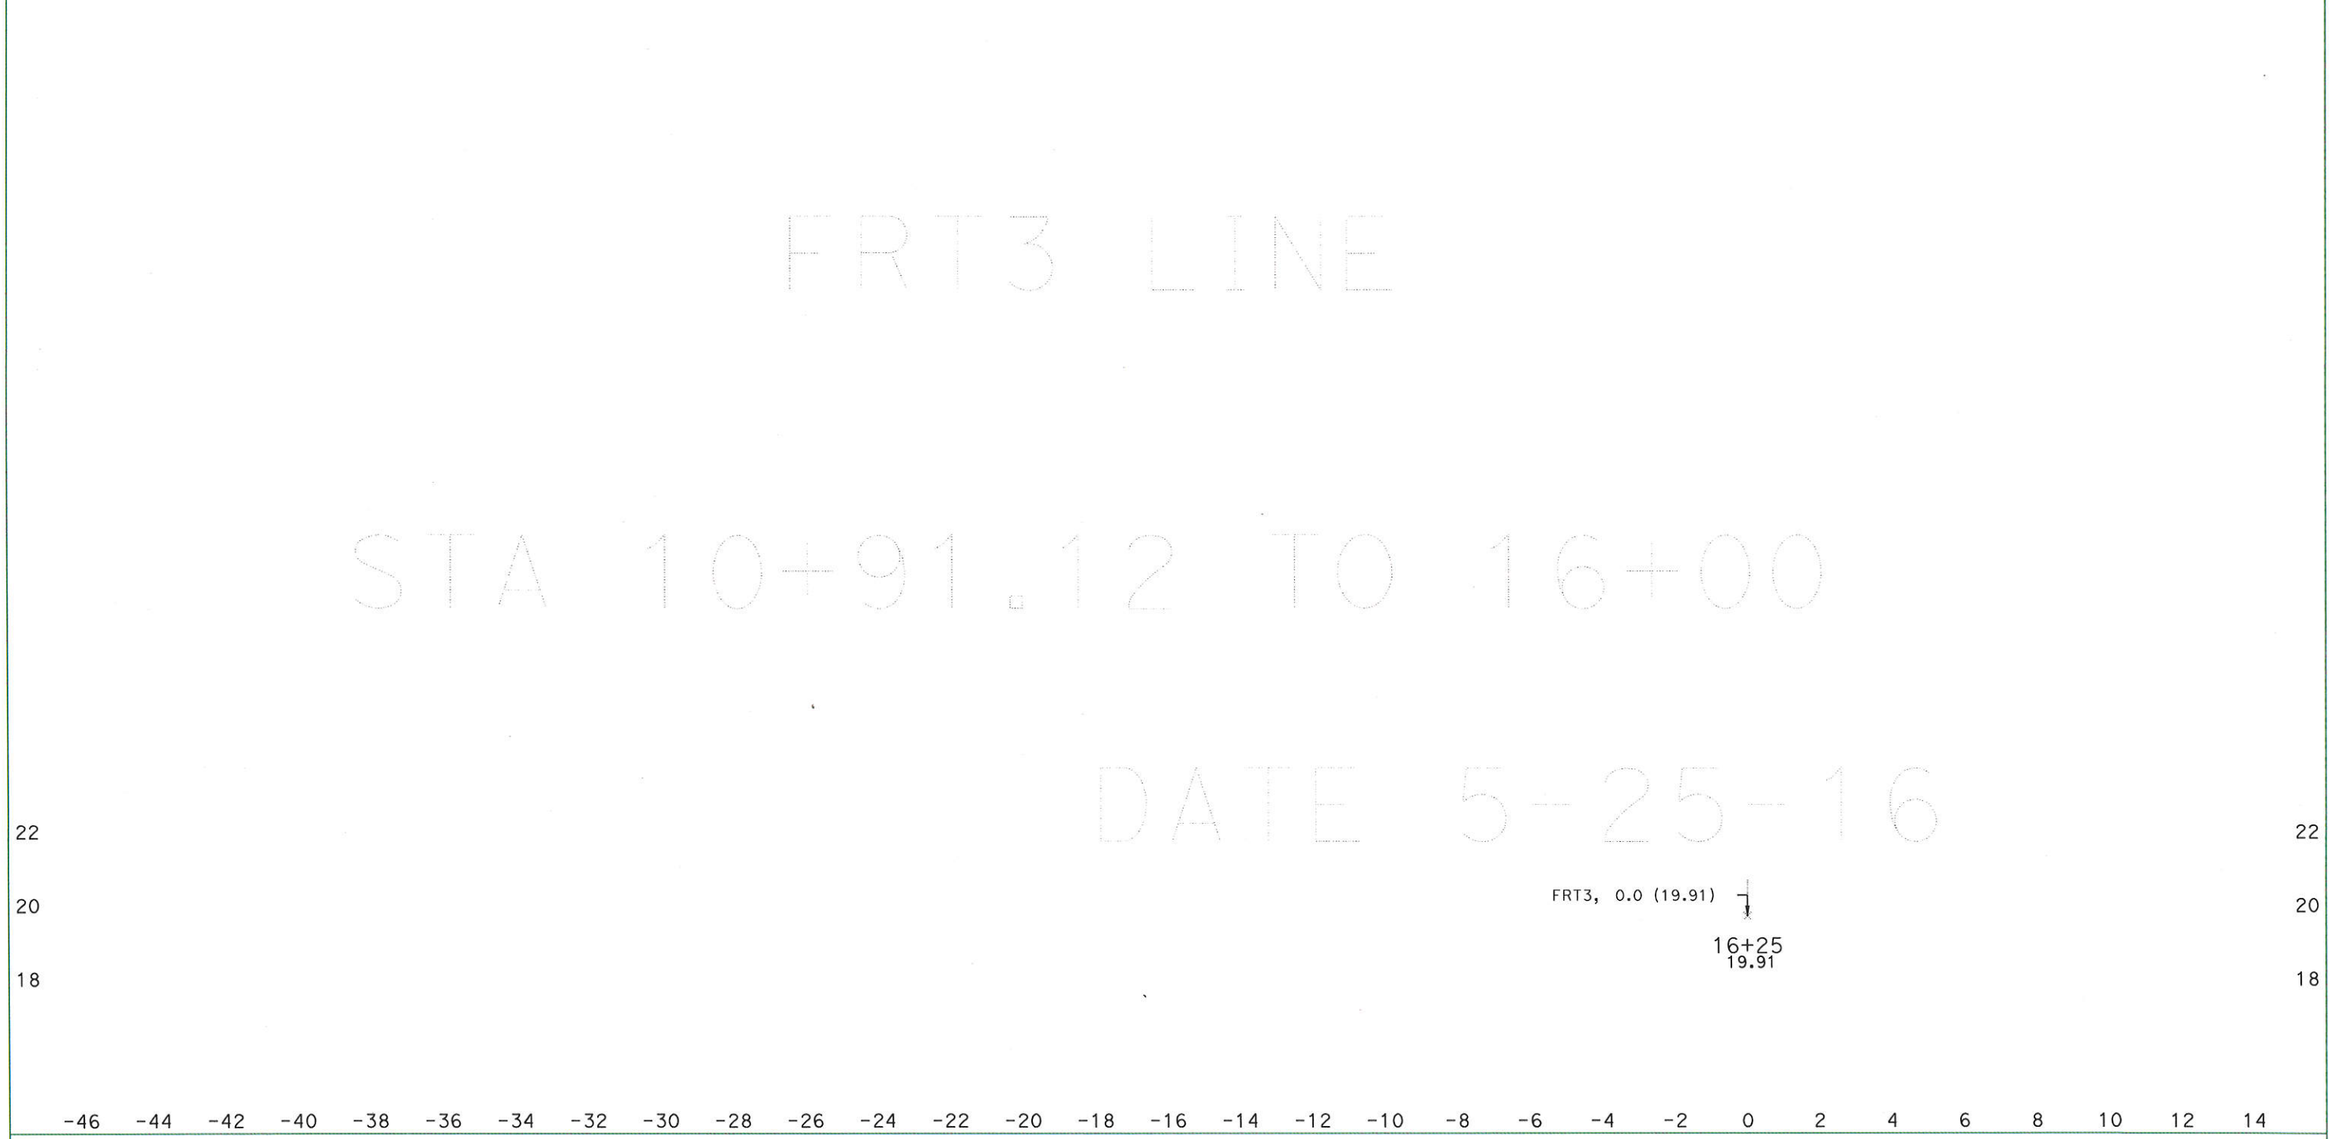

DATE: 5/25/2016

KC Project: 15034

File: D:\WILLOW-TOPO-JUL-15\15034\CROSS-SECTIONS\design-7-2015\VAN-BUREN\des-frt3-xsect-5-25-16.ea

SCALE: 1" = 2' Horiz.
1" = 2' Vert.

All Dimensions are US Survey Feet

FRT3
CROSS SECTIONS

DESIGN STUDY ONLY

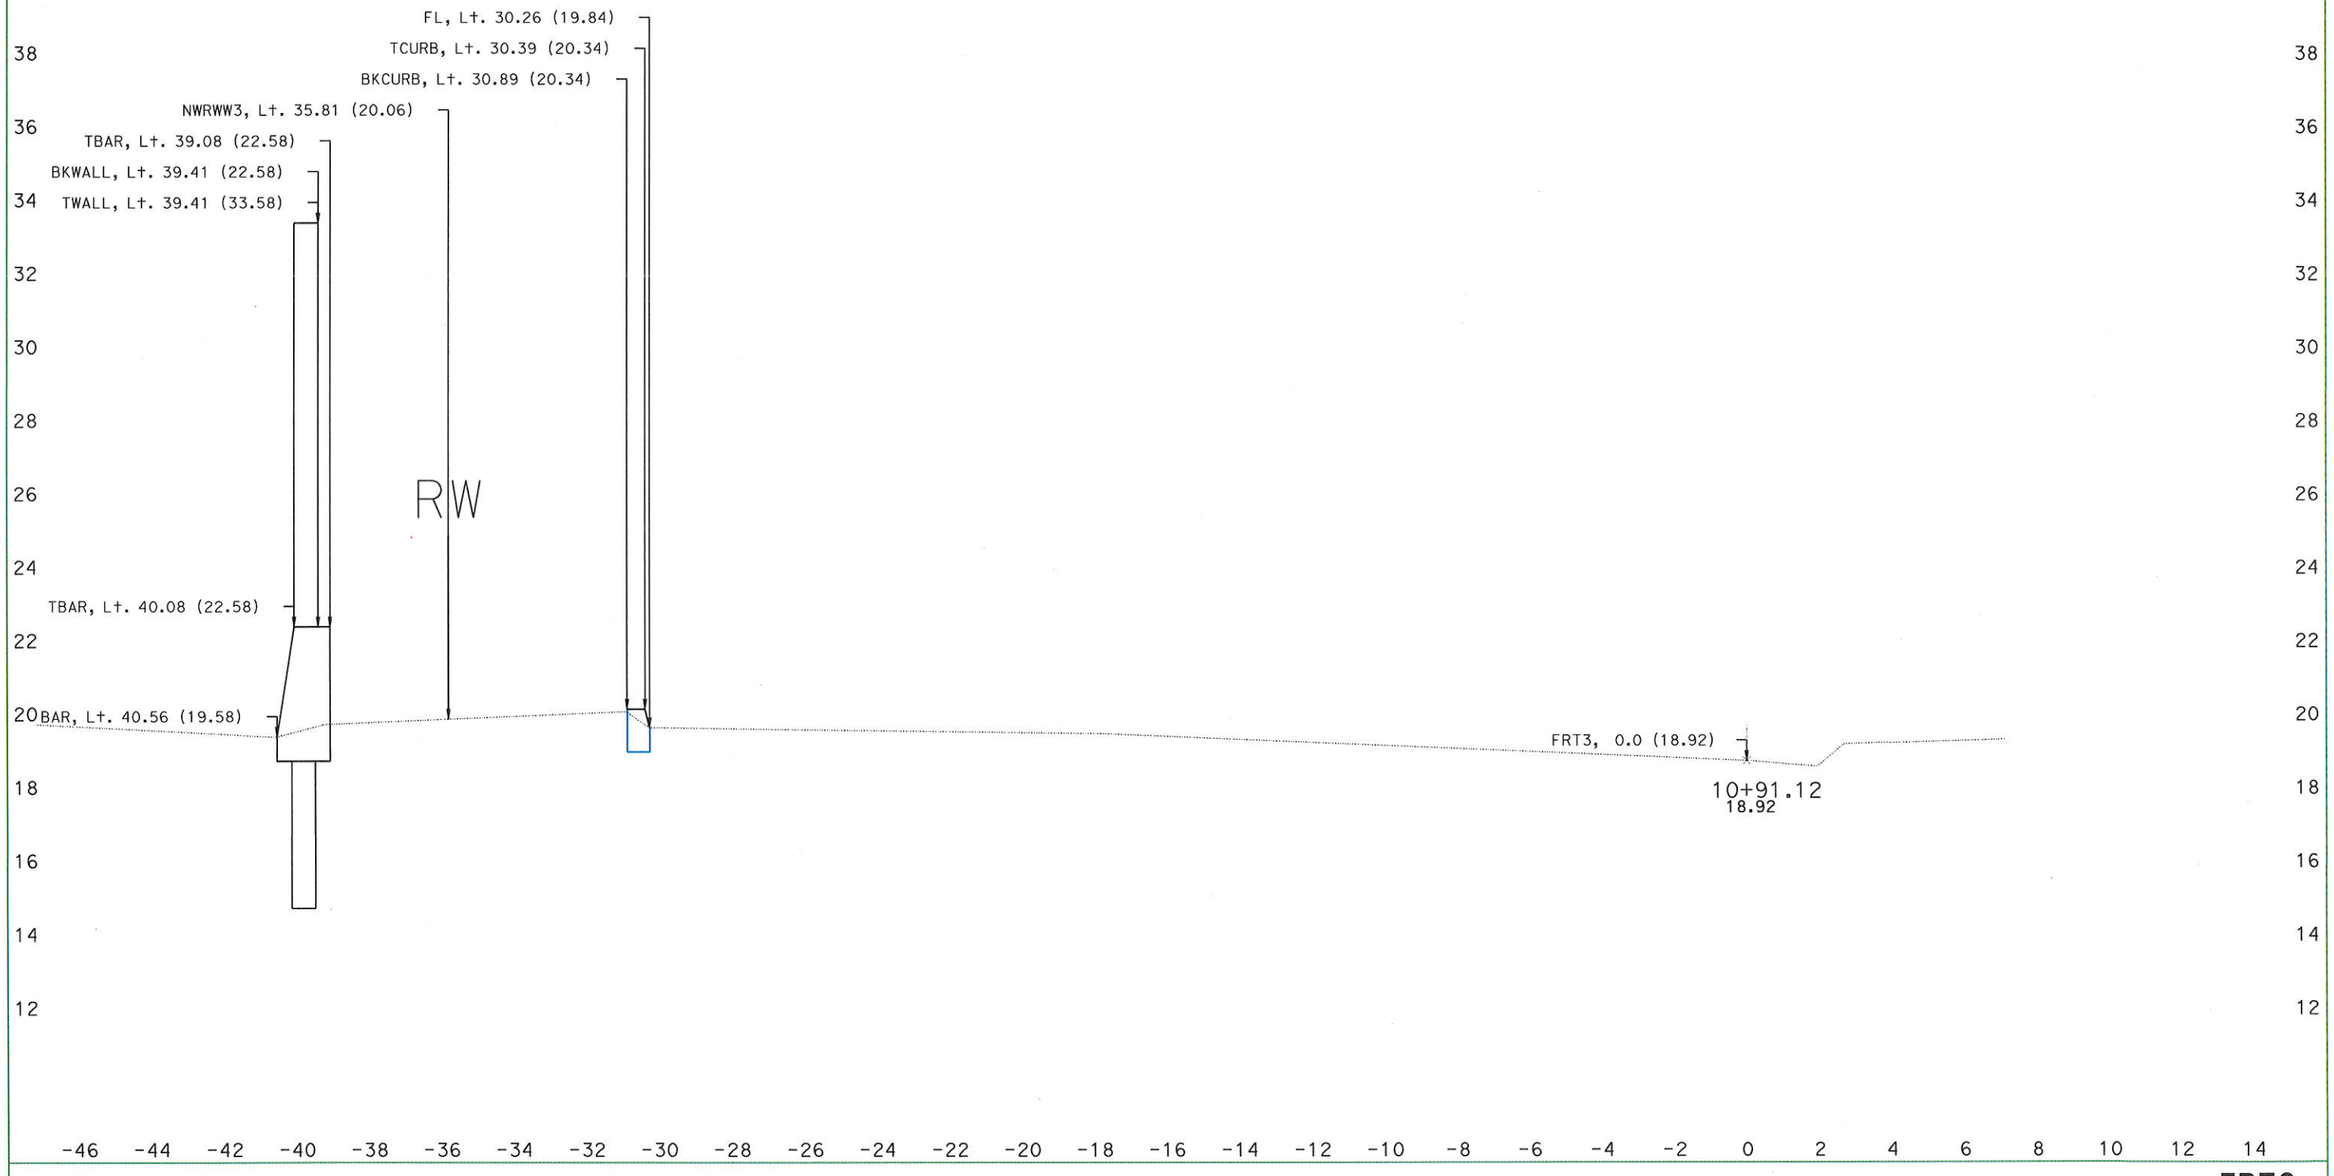

DATE: 5/25/2016

KC Project: 15034

File: D:\WILLOW-TOPO-JUL-15\15034\CROSS-SECTIONS\design-7-2015\VAN-BUREN\des-frt3-xsect-5-25-16.ea

SCALE: 1" = 2' Horiz.
1" = 2' Vert.

All Dimensions are US Survey Feet

FRT3
CROSS SECTIONS

DESIGN STUDY ONLY

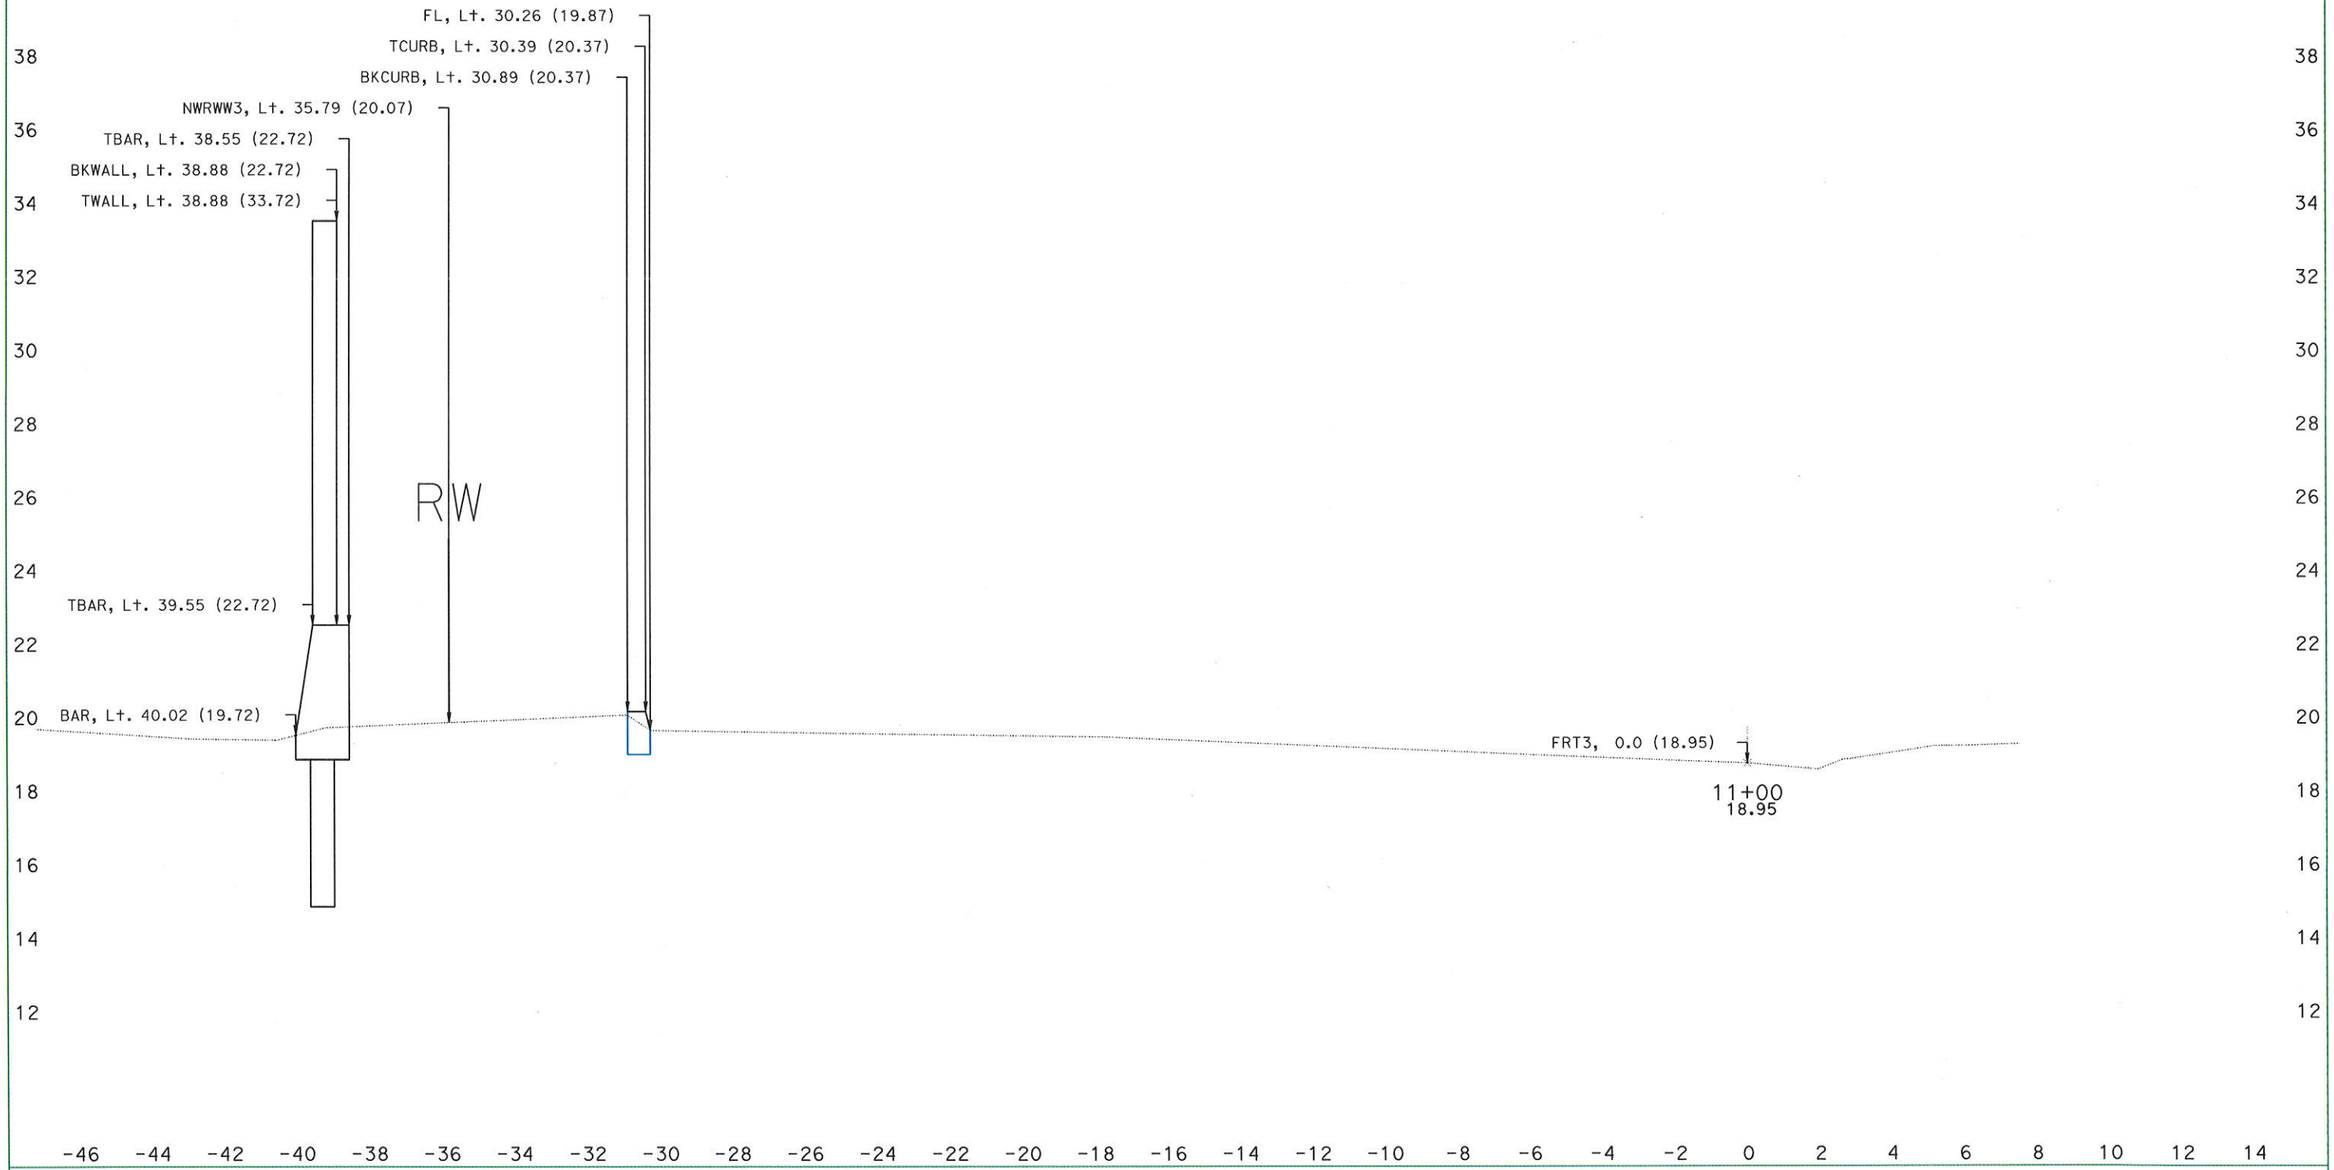

DATE: 5/25/2016

KC Project: 15034

File: D:\WILLOW-TOPO-JUL-15\15034\CROSS-SECTIONS\design-7-2015\VAN-BUREN\des-frt3-xsect-5-25-16.ea

SCALE: 1" = 2' Horiz.
1" = 2' Vert.

All Dimensions are US Survey Feet

FRT3
CROSS SECTIONS

DESIGN STUDY ONLY

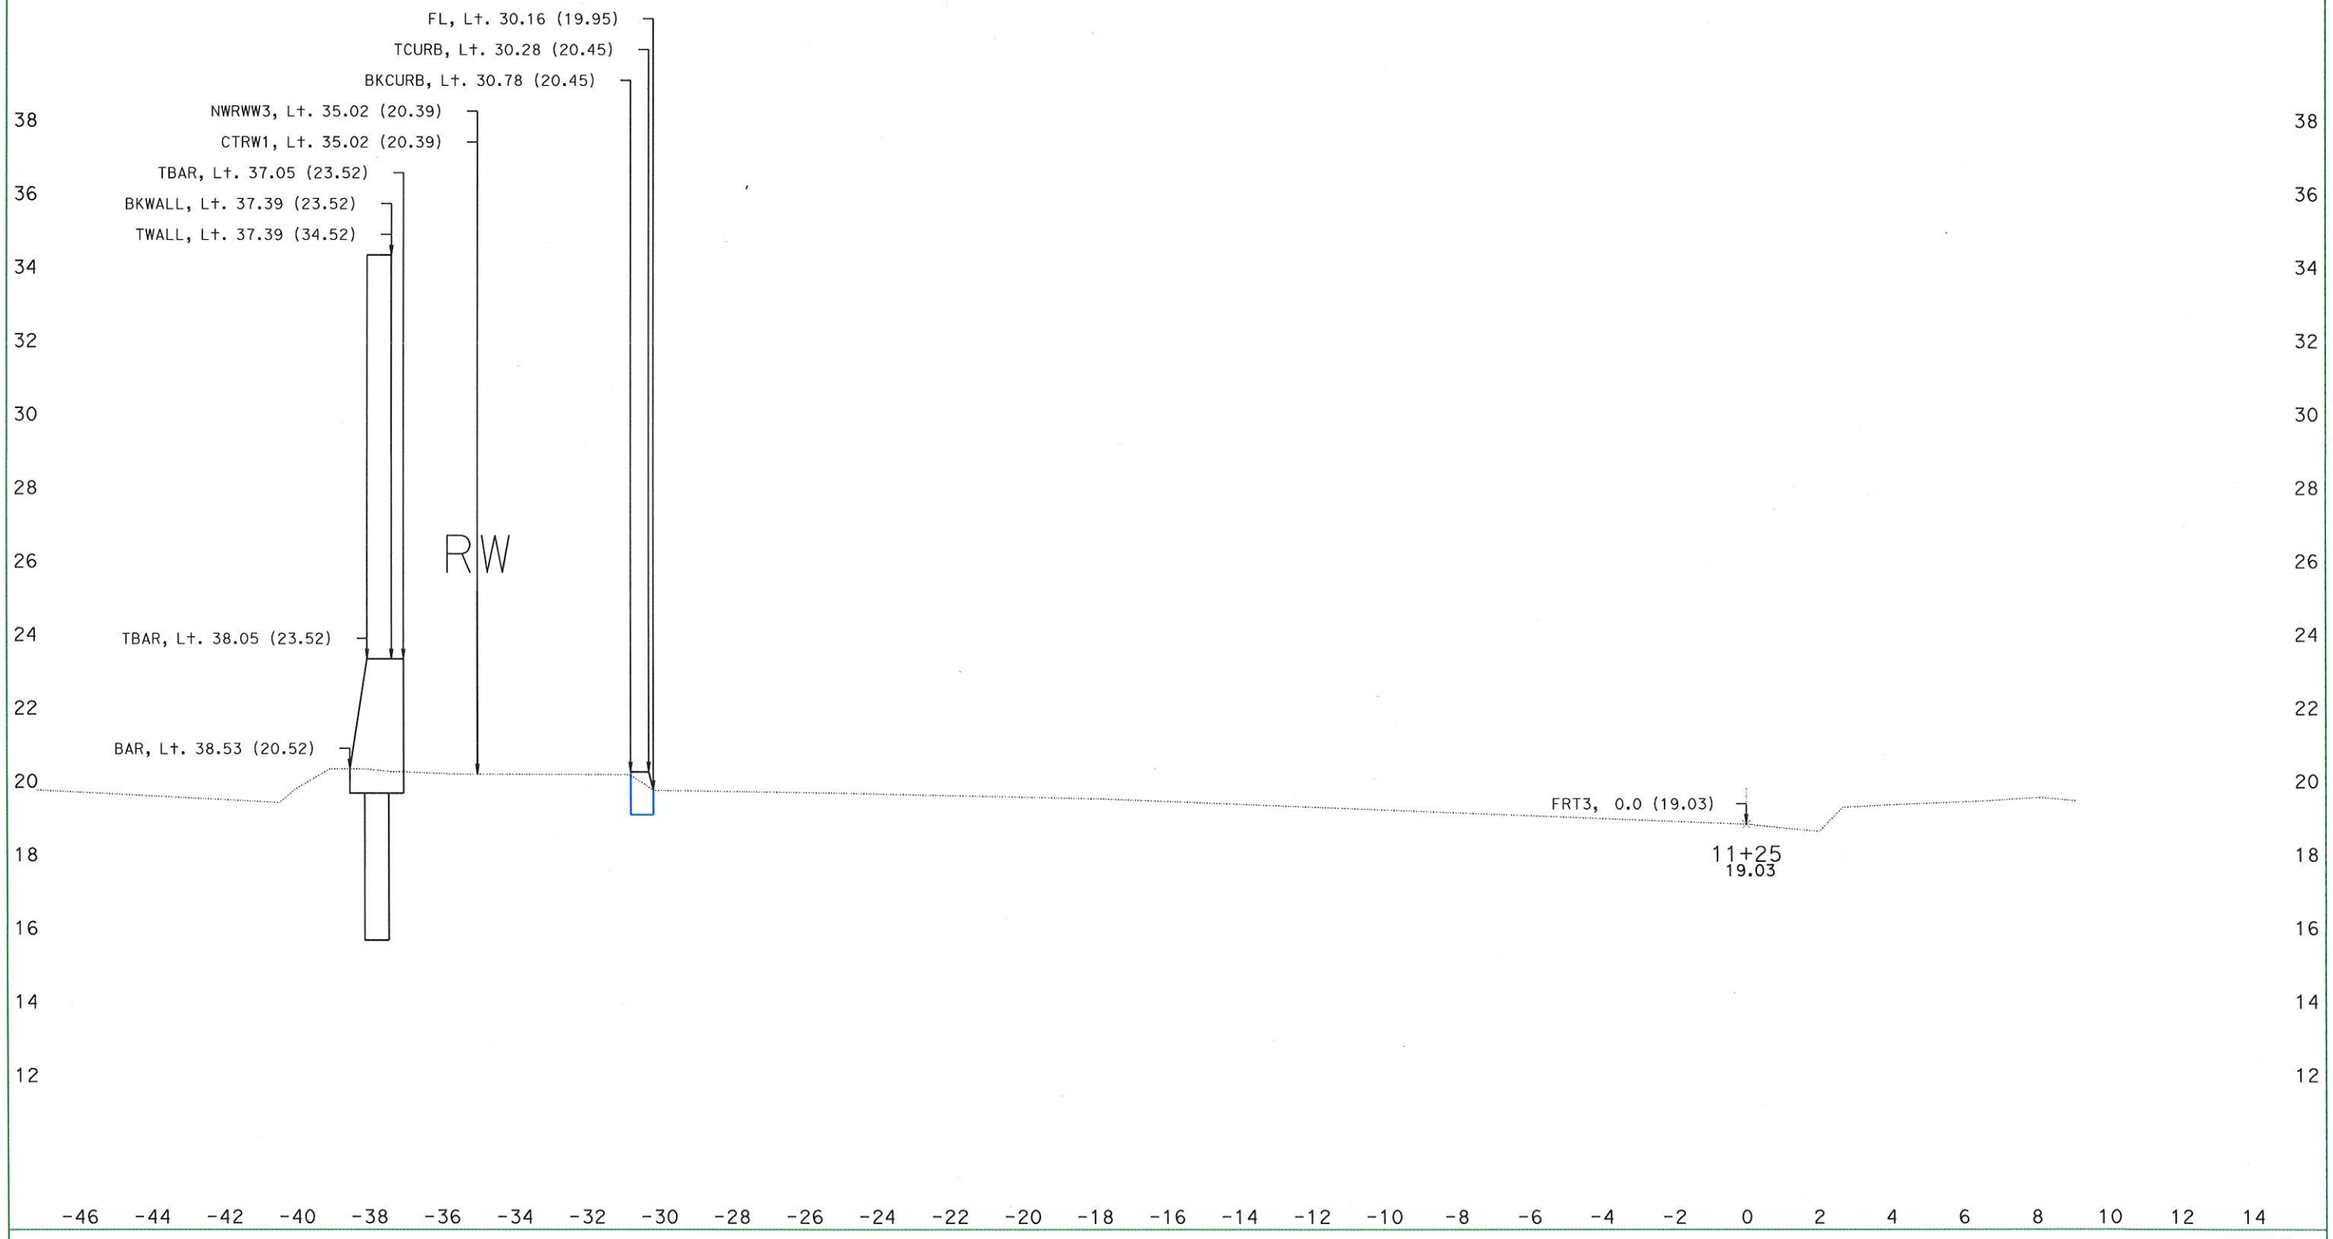

DATE: 5/25/2016
KC Project: 15034 File: D:\WILLOW-TOPO-JUL-15\15034\CROSS-SECTIONS\design-7-2015\VAN-BUREN\des-frt3-xsect-5-25-16.ed

SCALE: 1" = 2' Horiz.
1" = 2' Vert.

All Dimensions are US Survey Feet

FRT3
CROSS SECTIONS

DESIGN STUDY ONLY

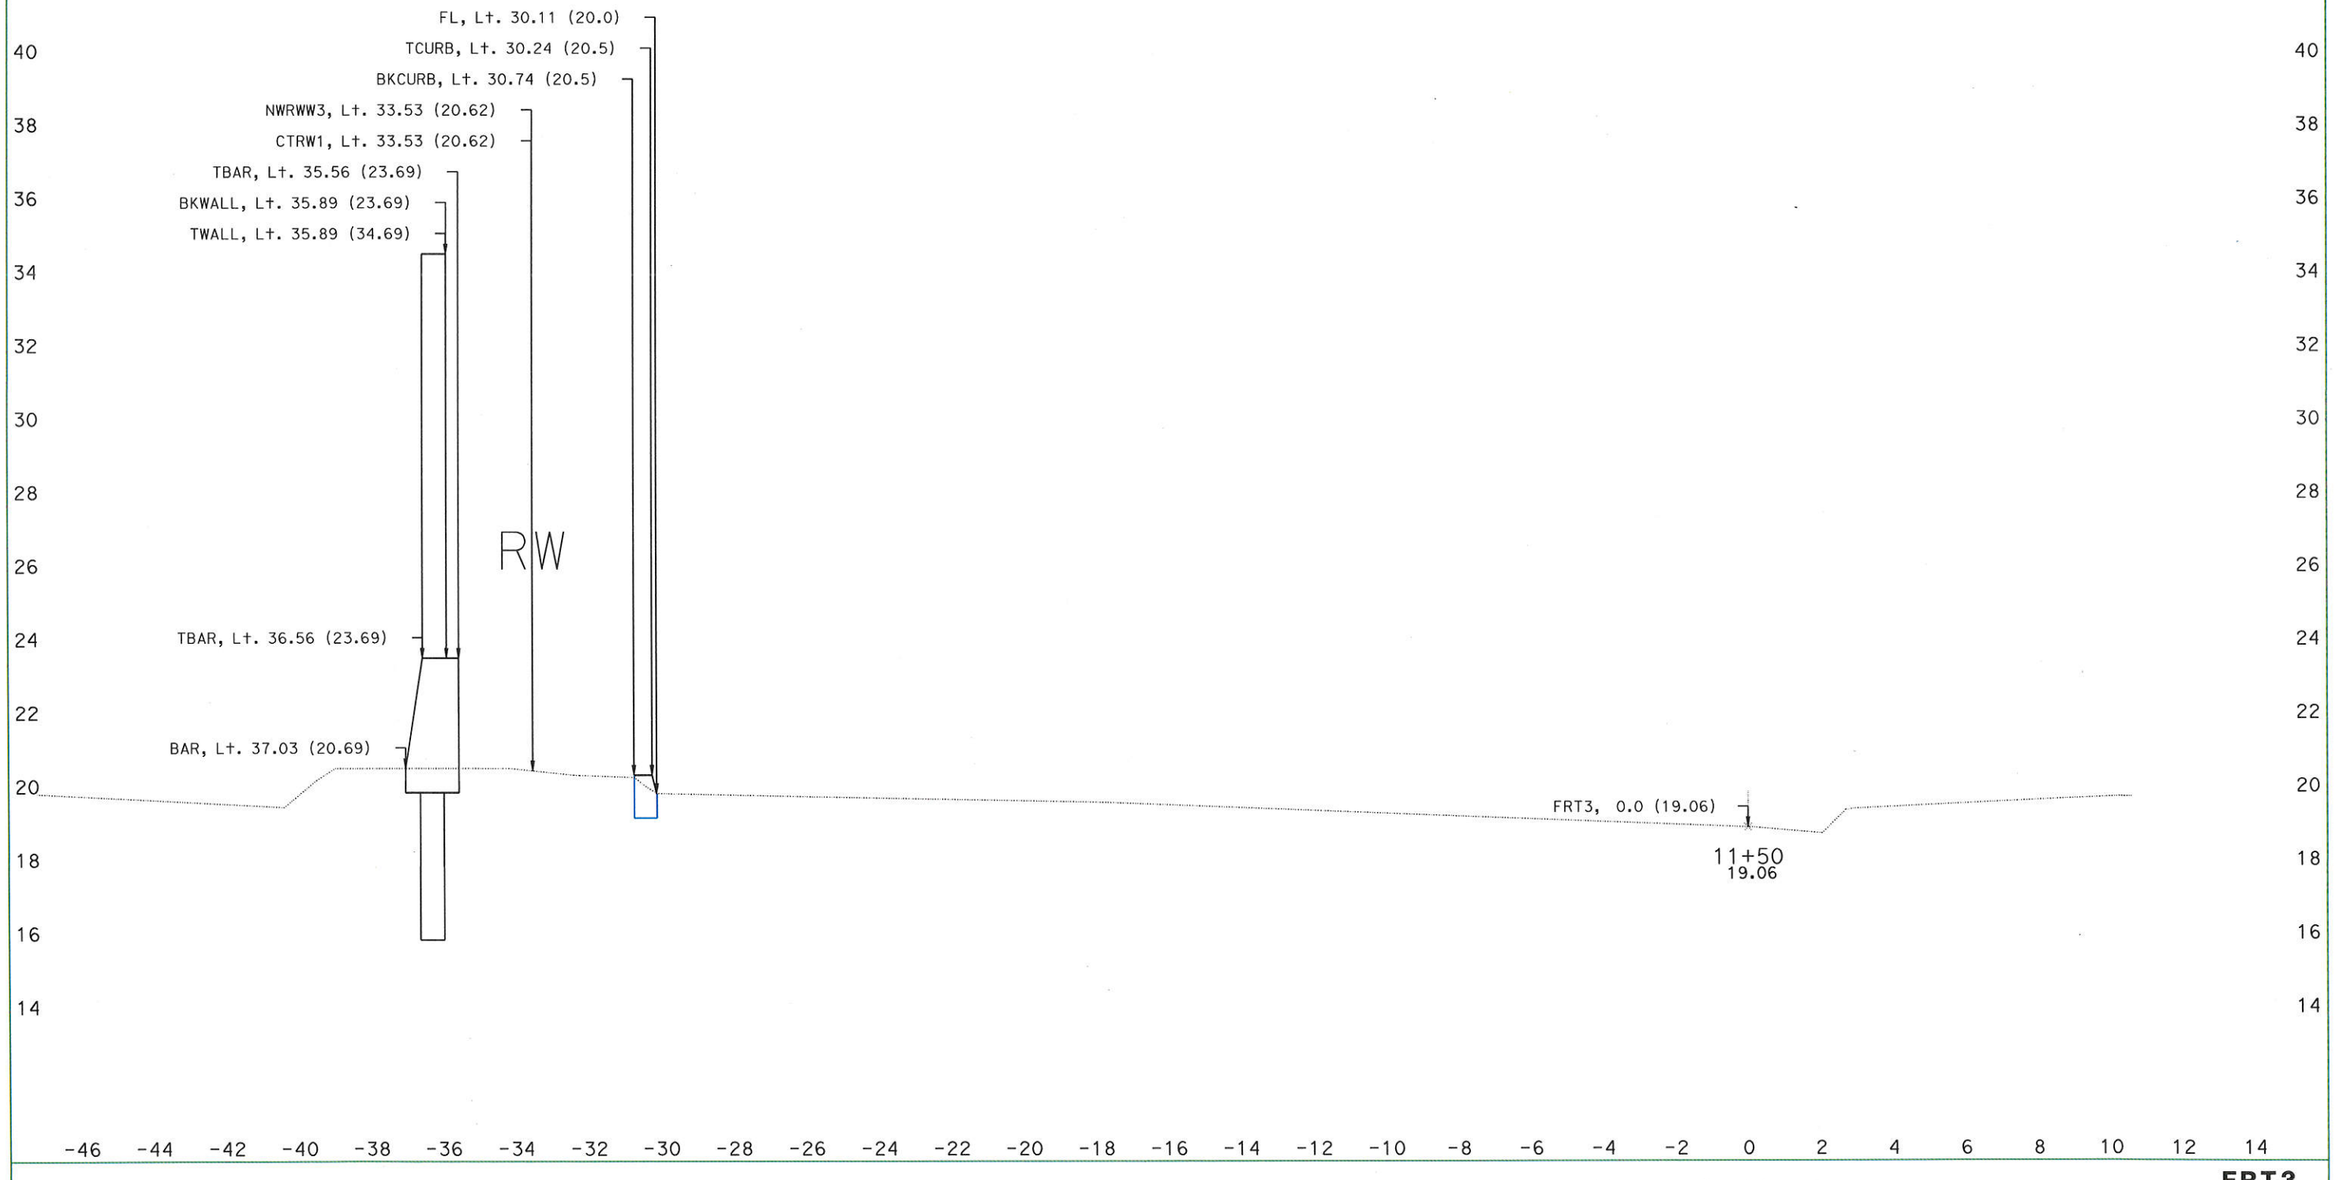

DATE: 5/25/2016

KC Project: 15034 File: D:\WILLOW-TOPO-JUL-15\15034\CROSS-SECTIONS\design-7-2015\VAN-BUREN\des-frt3-xsect-5-25-16.ea

SCALE: 1" = 2' Horiz.
1" = 2' Vert.

All Dimensions are US Survey Feet

FRT3
CROSS SECTIONS

DESIGN STUDY ONLY

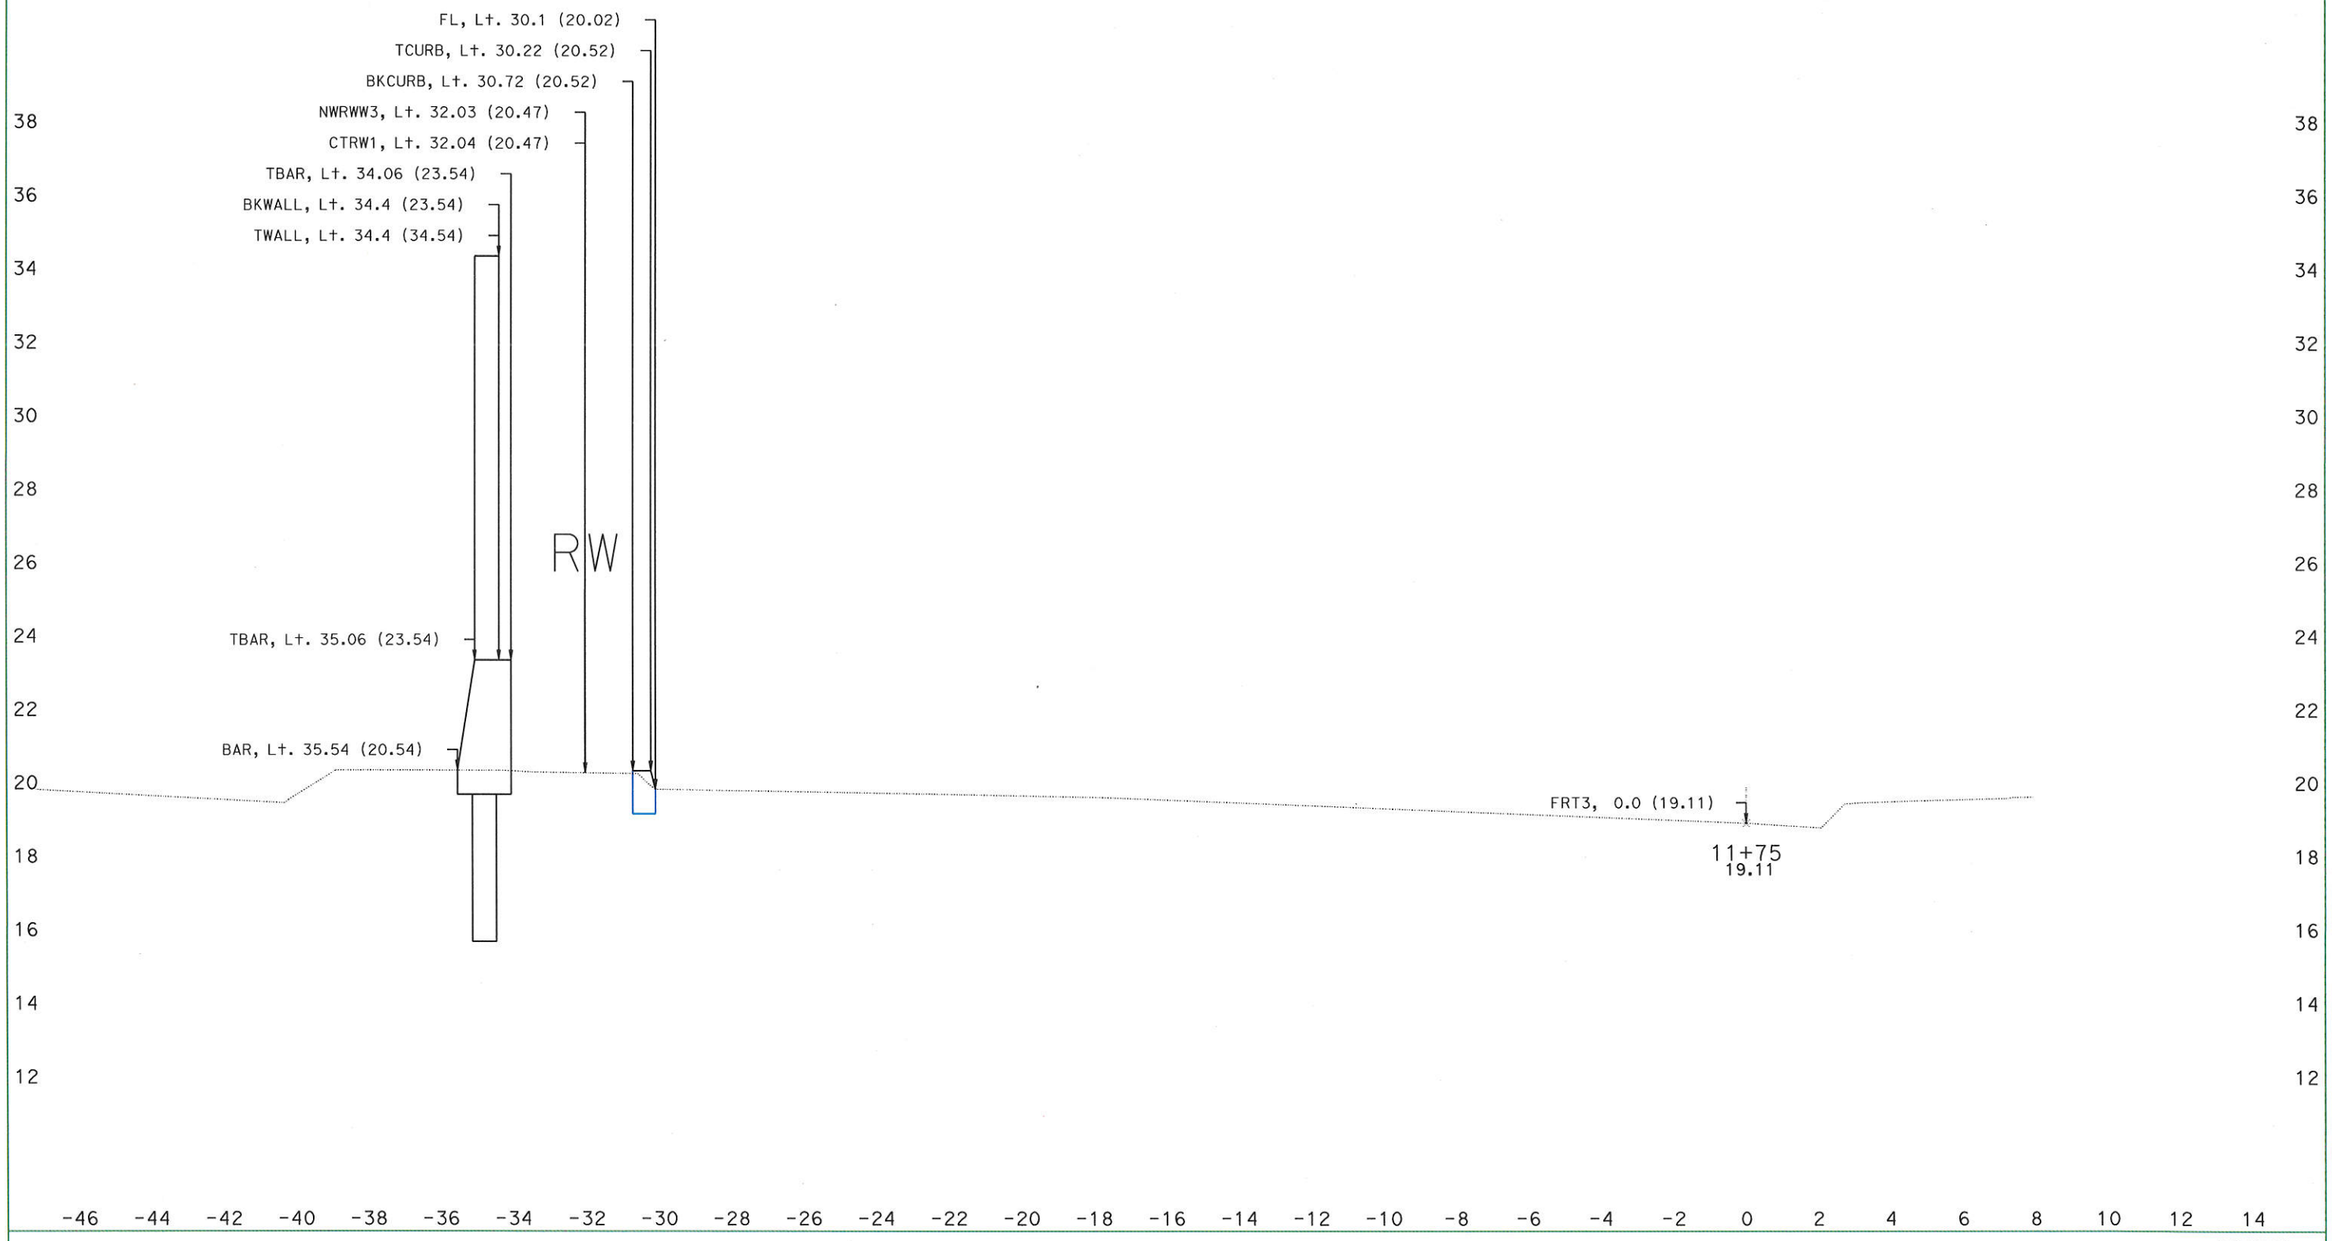

DATE: 5/25/2016
KC Project: 15034 File: D:\WILLOW-TOPO-JUL-15\15034\CROSS-SECTIONS\design-7-2015\VAN-BUREN\des-frt3-xsect-5-25-16.ea

SCALE: 1" = 2' Horiz.
1" = 2' Vert.

All Dimensions are US Survey Feet

FRT3
CROSS SECTIONS

DESIGN STUDY ONLY

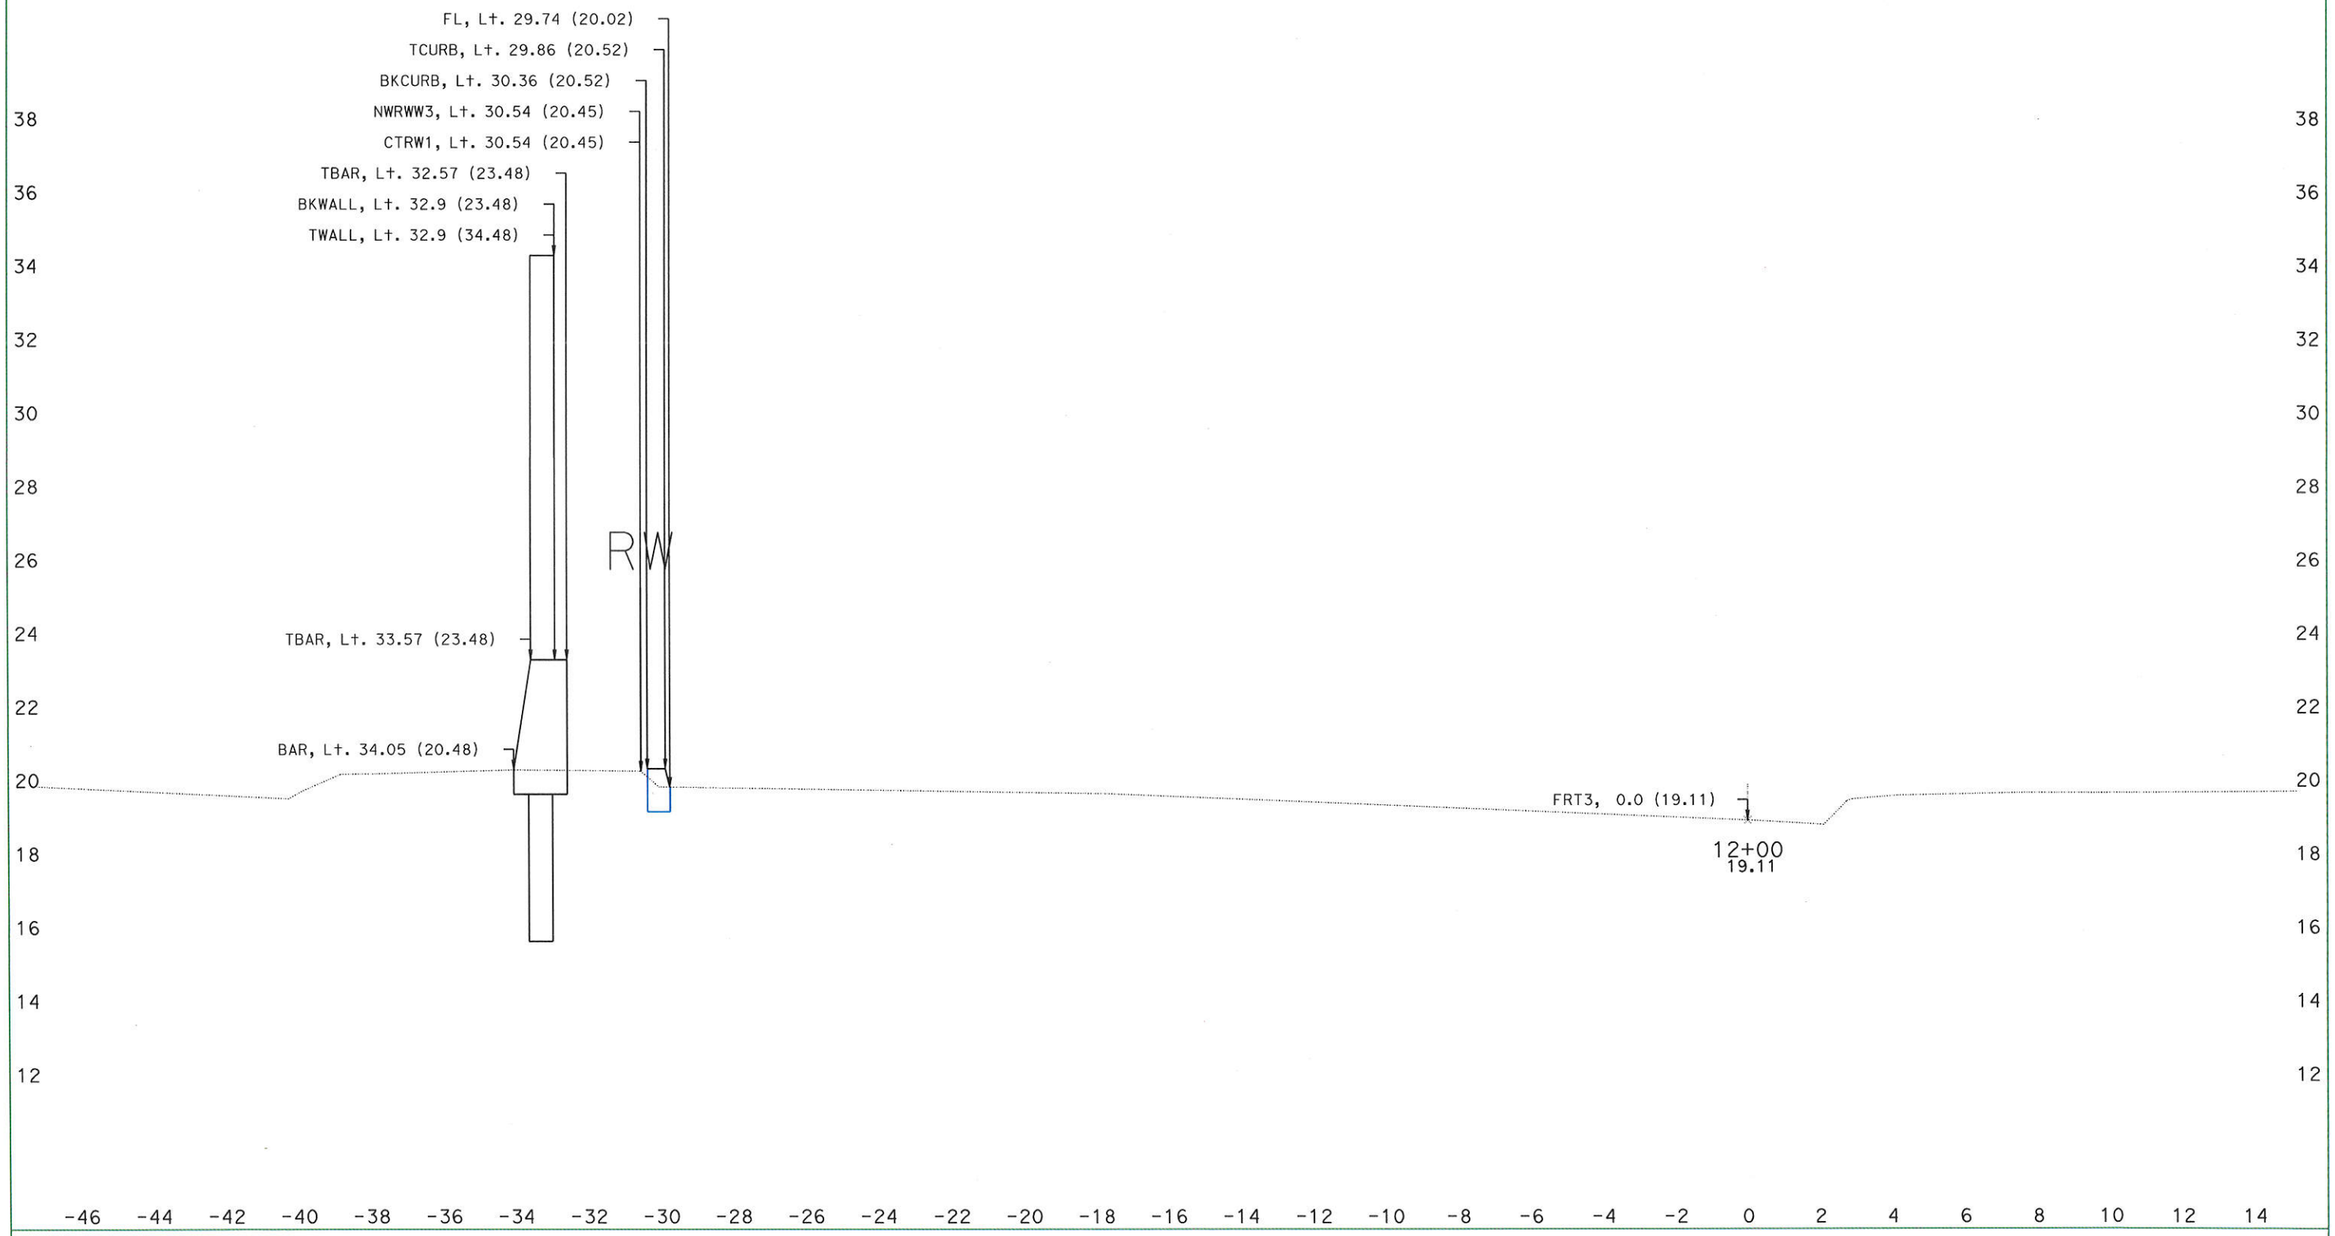

DATE: 5/25/2016

KC Project: 15034

File: D:\WILLOW-TOPO-JUL-15\15034\CROSS-SECTIONS\design-7-2015\VAN-BUREN\des-frt3-xsect-5-25-16.ea

SCALE: 1" = 2' Horiz.
1" = 2' Vert.

All Dimensions are US Survey Feet

FRT3
CROSS SECTIONS

DESIGN STUDY ONLY

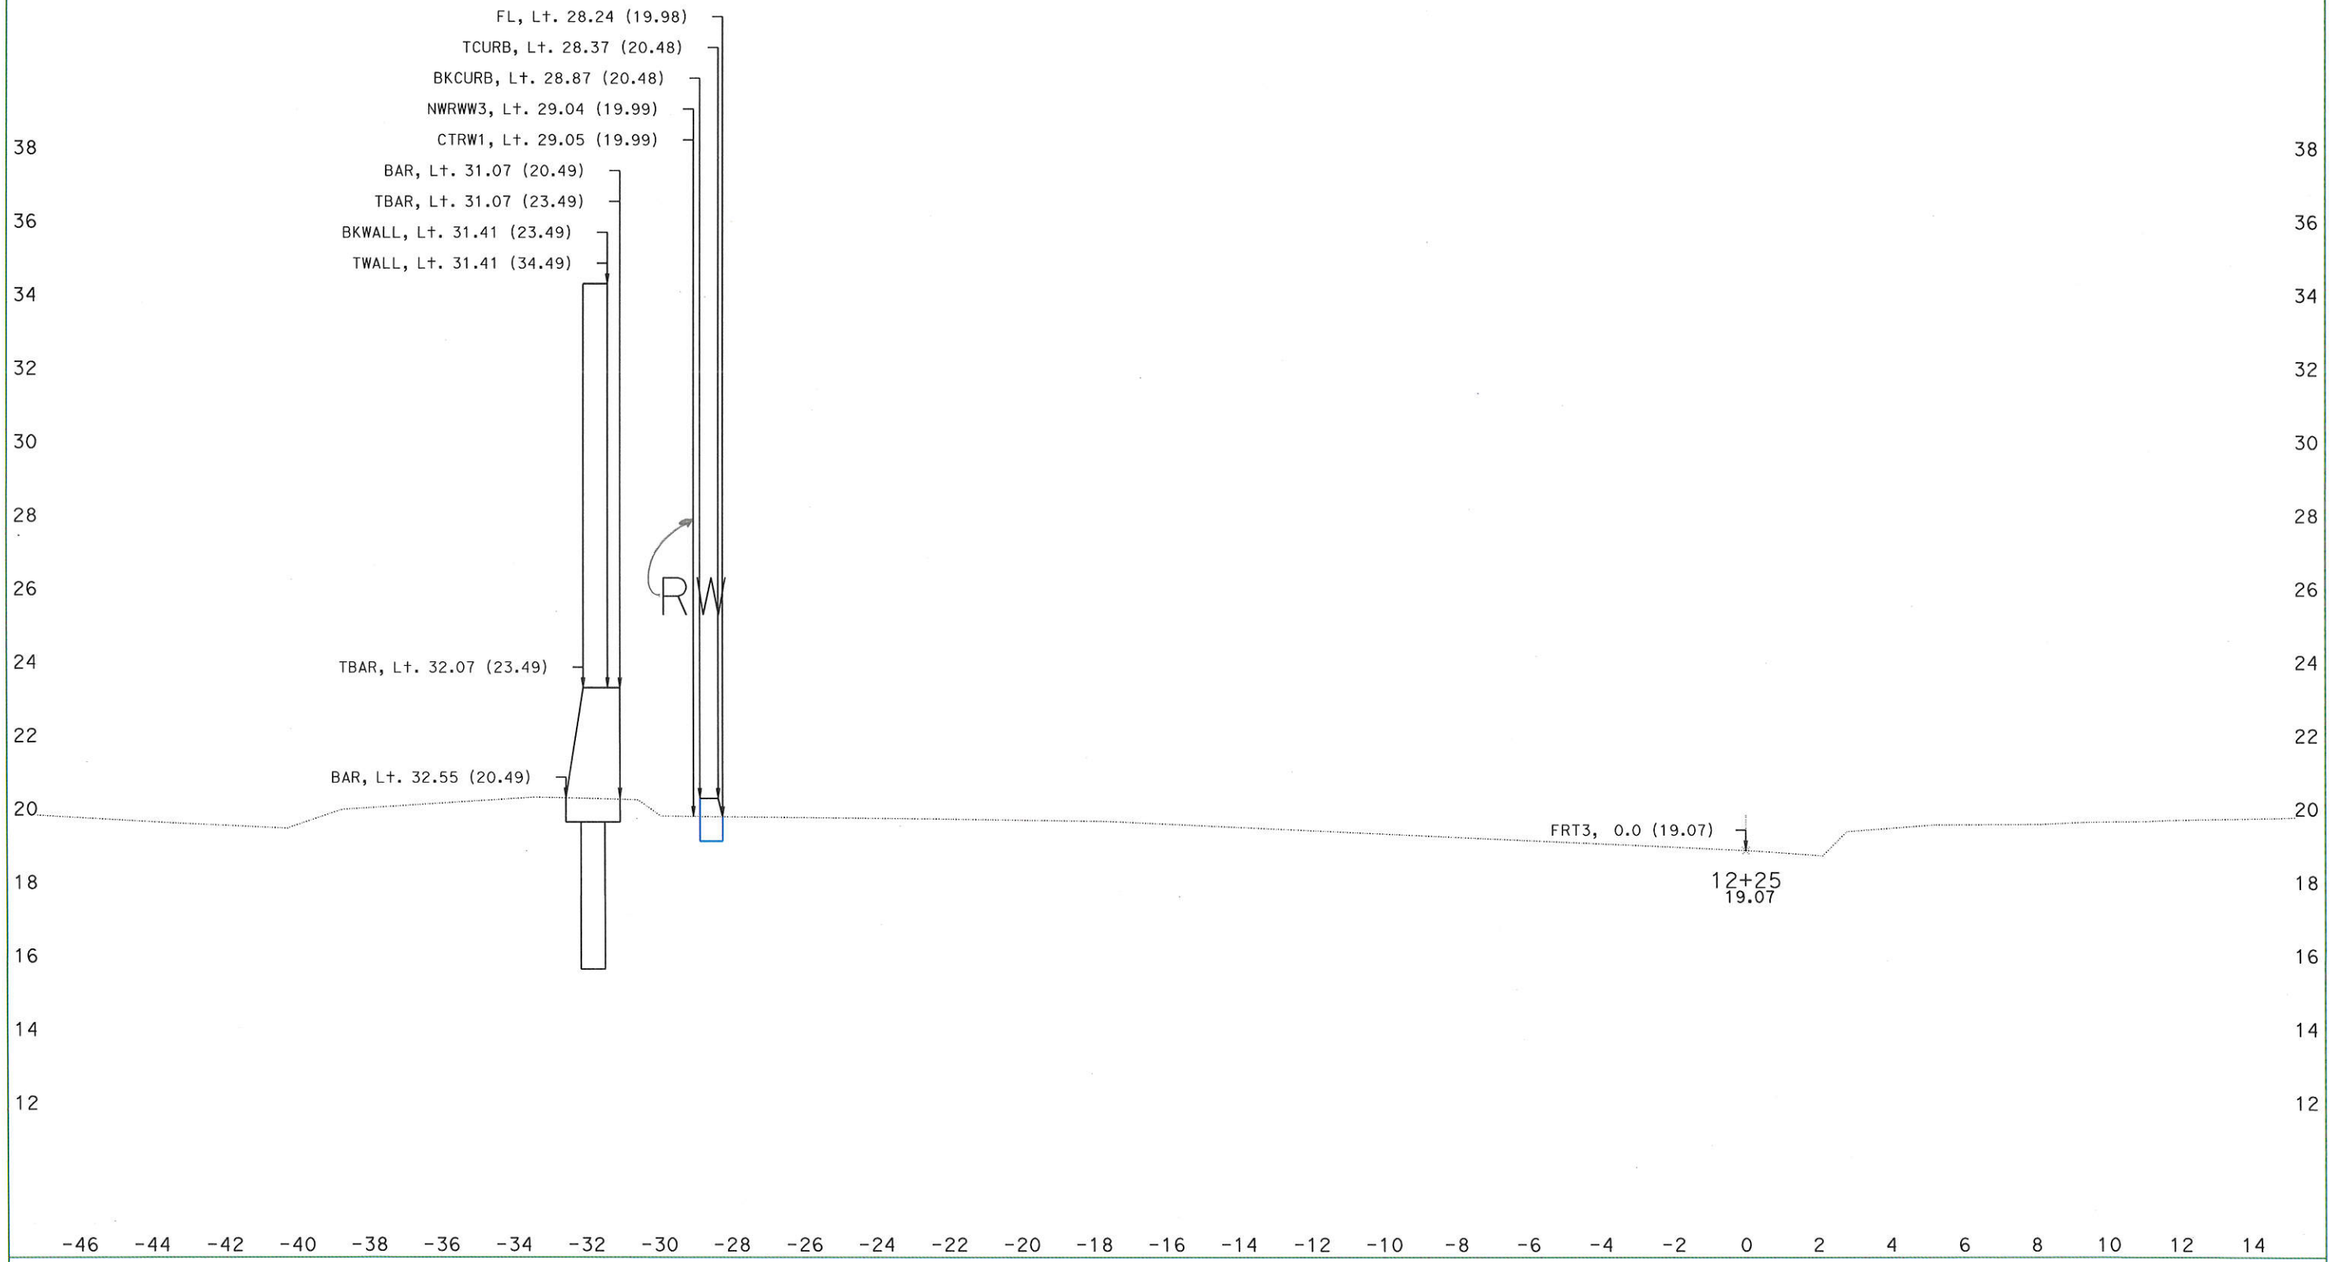

DATE: 5/25/2016

KC Project: 15034

File: D:\WILLOW-TOPO-JUL-15\15034\CROSS-SECTIONS\design-7-2015\VAN-BUREN\des-frt3-xsect-5-25-16.ed

SCALE: 1" = 2' Horiz.
1" = 2' Vert.

All Dimensions are US Survey Feet

FRT3
CROSS SECTIONS

DESIGN STUDY ONLY

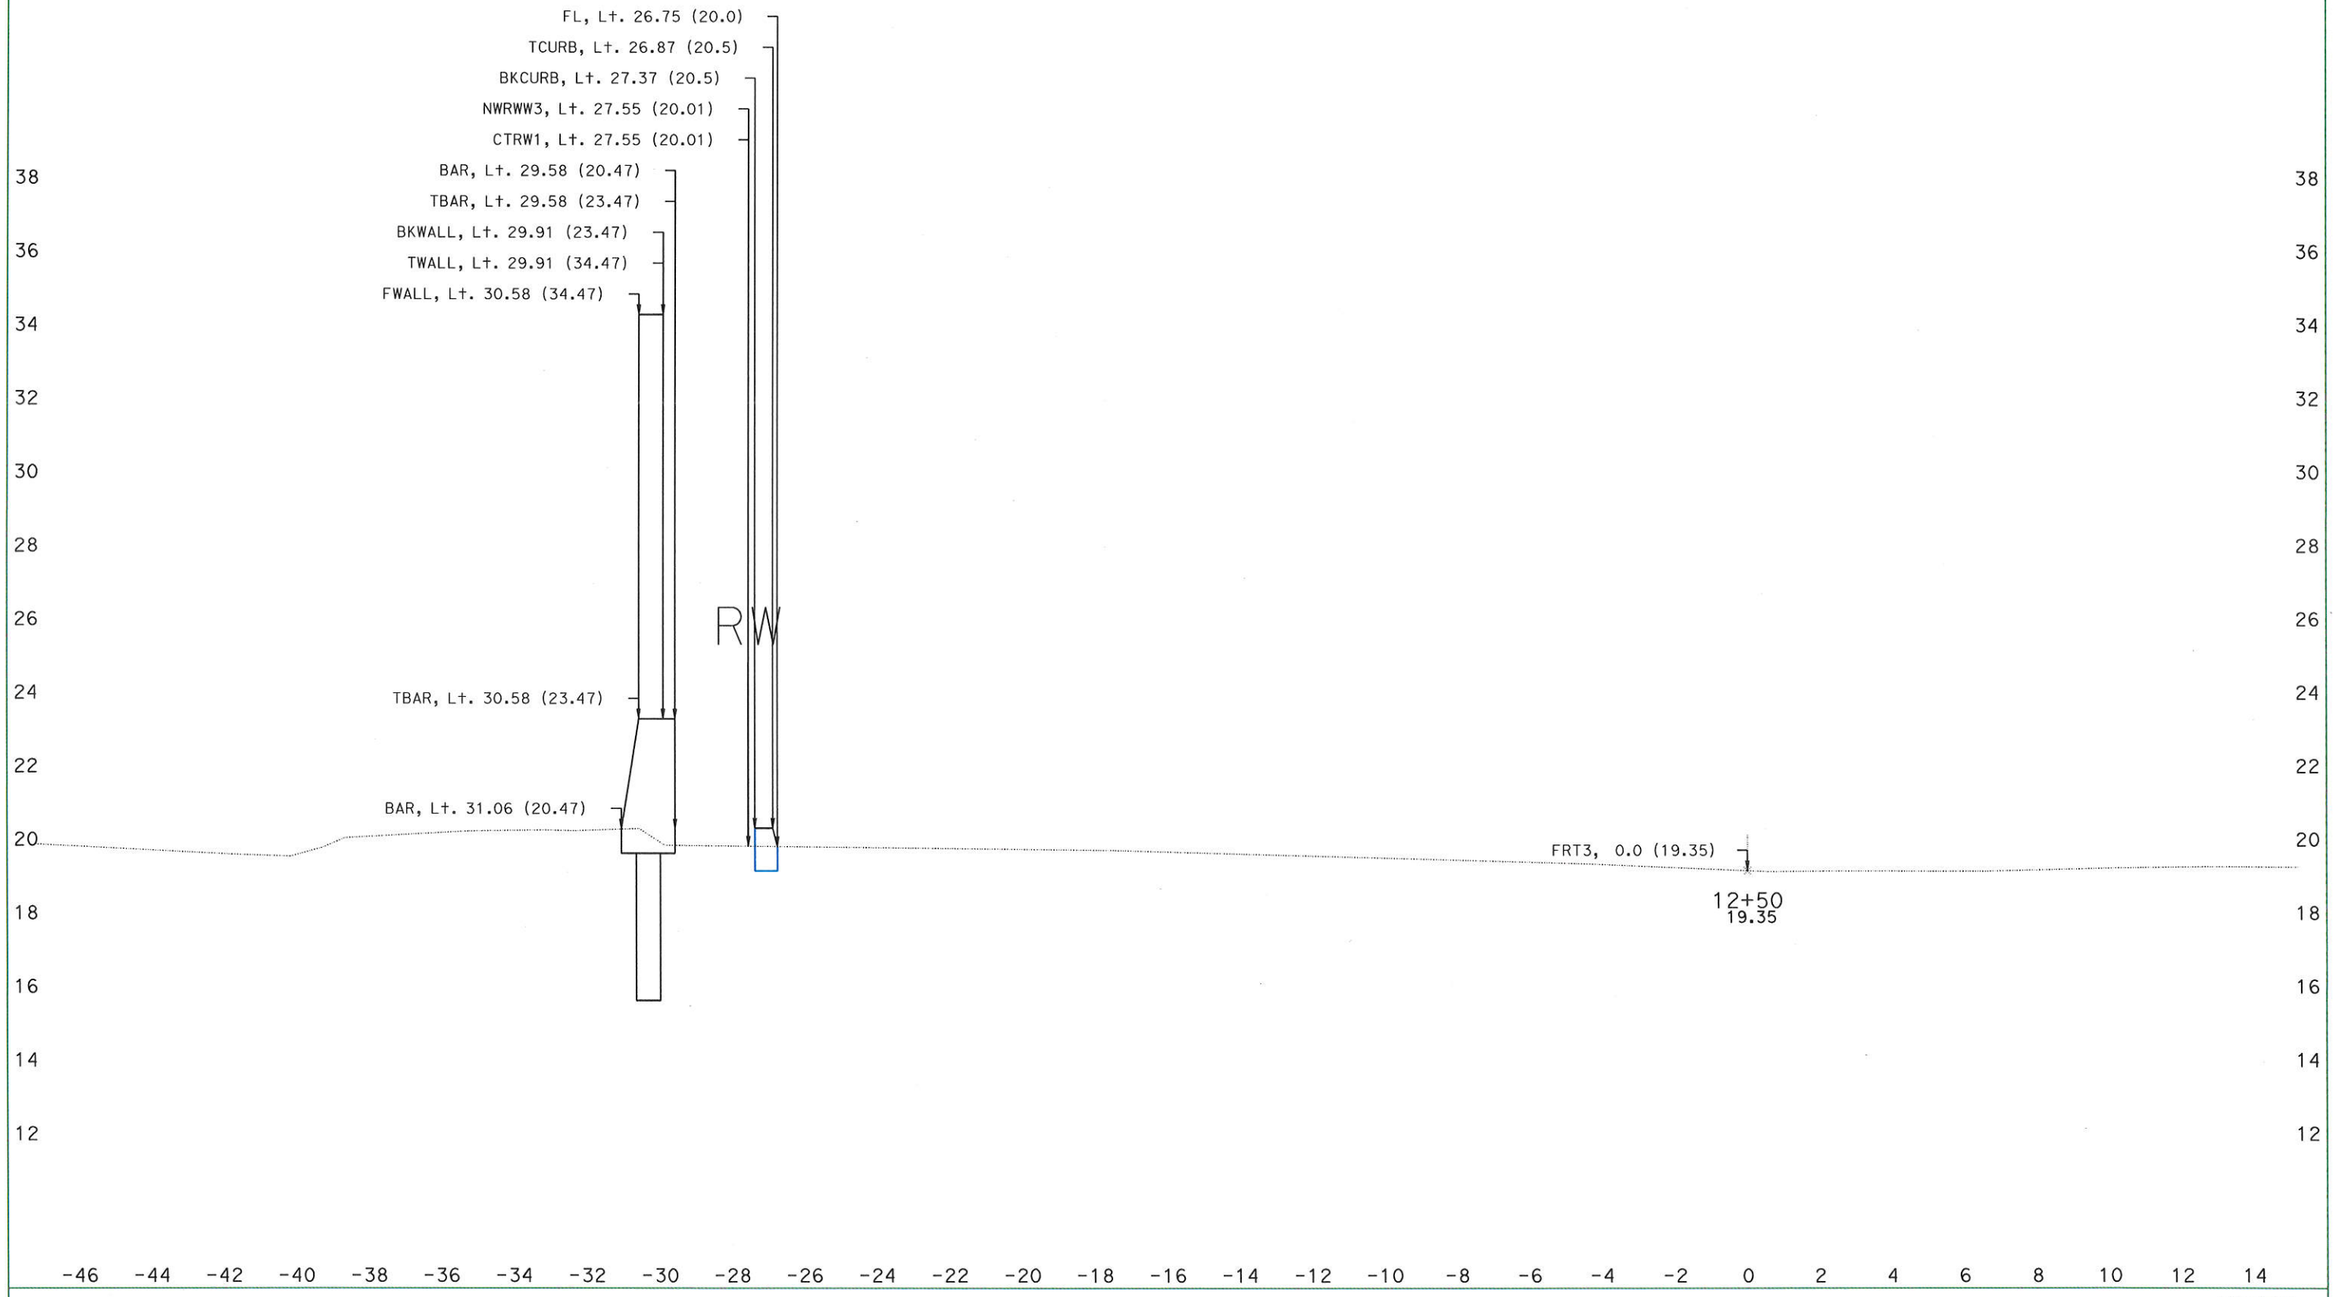

DATE: 5/25/2016

KC Project: 15034

File: D:\WILLOW-TOPO-JUL-15\15034\CROSS-SECTIONS\design-7-2015\VAN-BUREN\des-frt3-xsect-5-25-16.eq

SCALE: 1" = 2' Horiz.
1" = 2' Vert.

All Dimensions are US Survey Feet

FRT3
CROSS SECTIONS

DESIGN STUDY ONLY

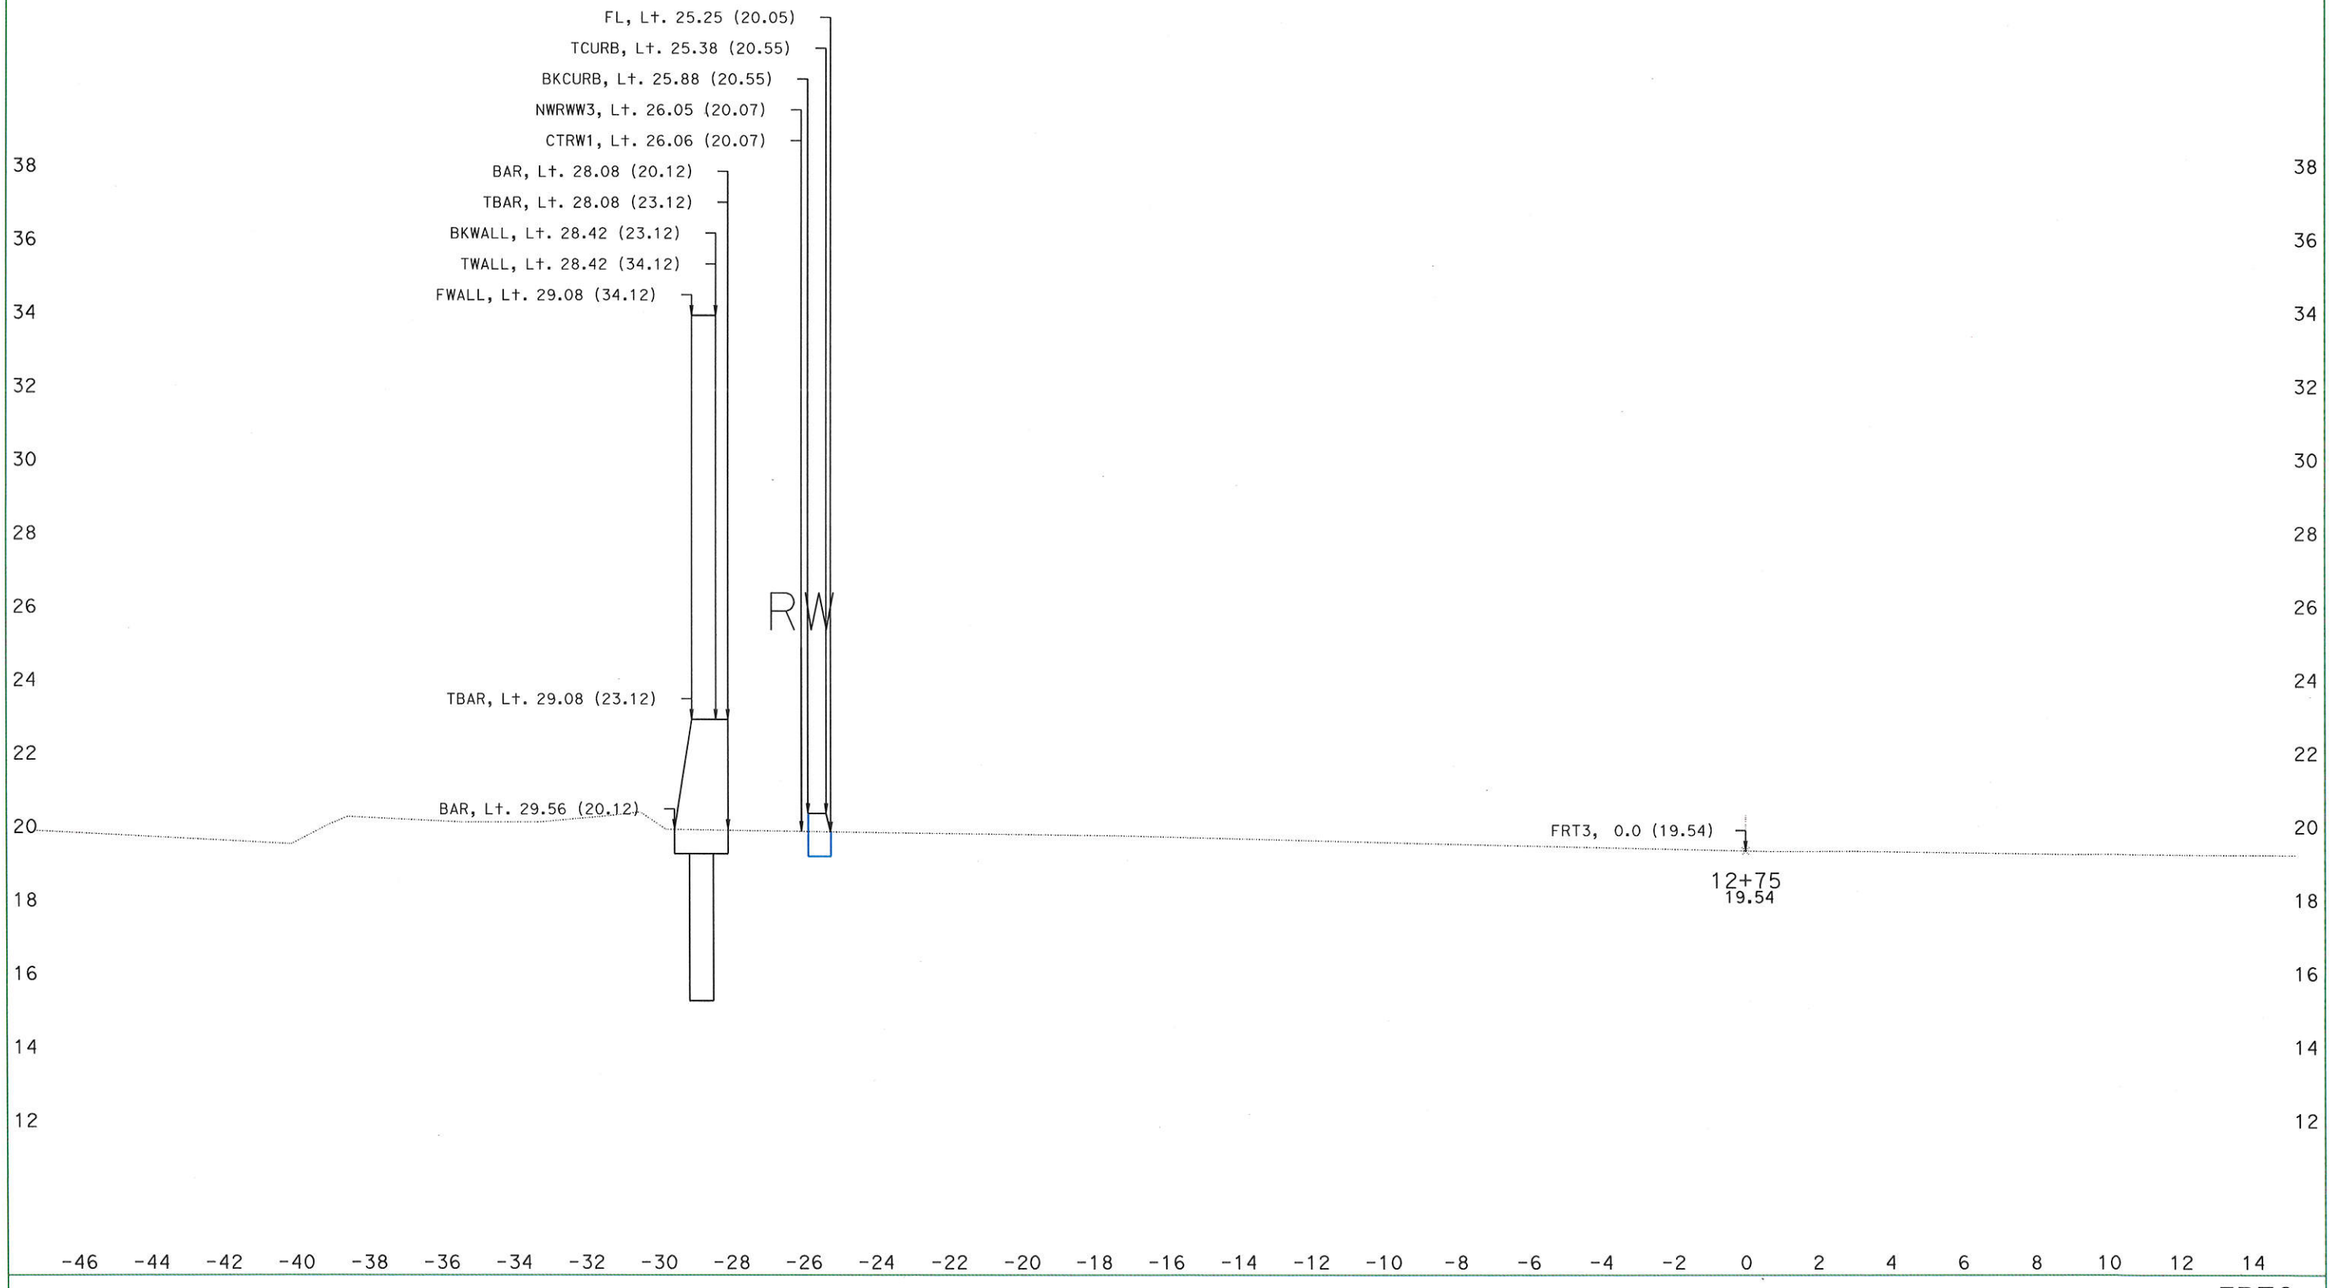

DATE: 5/25/2016

KC Project: 15034

File: D:\WILLOW-TOPO-JUL-15\15034\CROSS-SECTIONS\design-7-2015\VAN-BUREN\des-frt3-xsect-5-25-16.ed

SCALE: 1" = 2' Horiz.
1" = 2' Vert.

All Dimensions are US Survey Feet

FRT3
CROSS SECTIONS

DESIGN STUDY ONLY

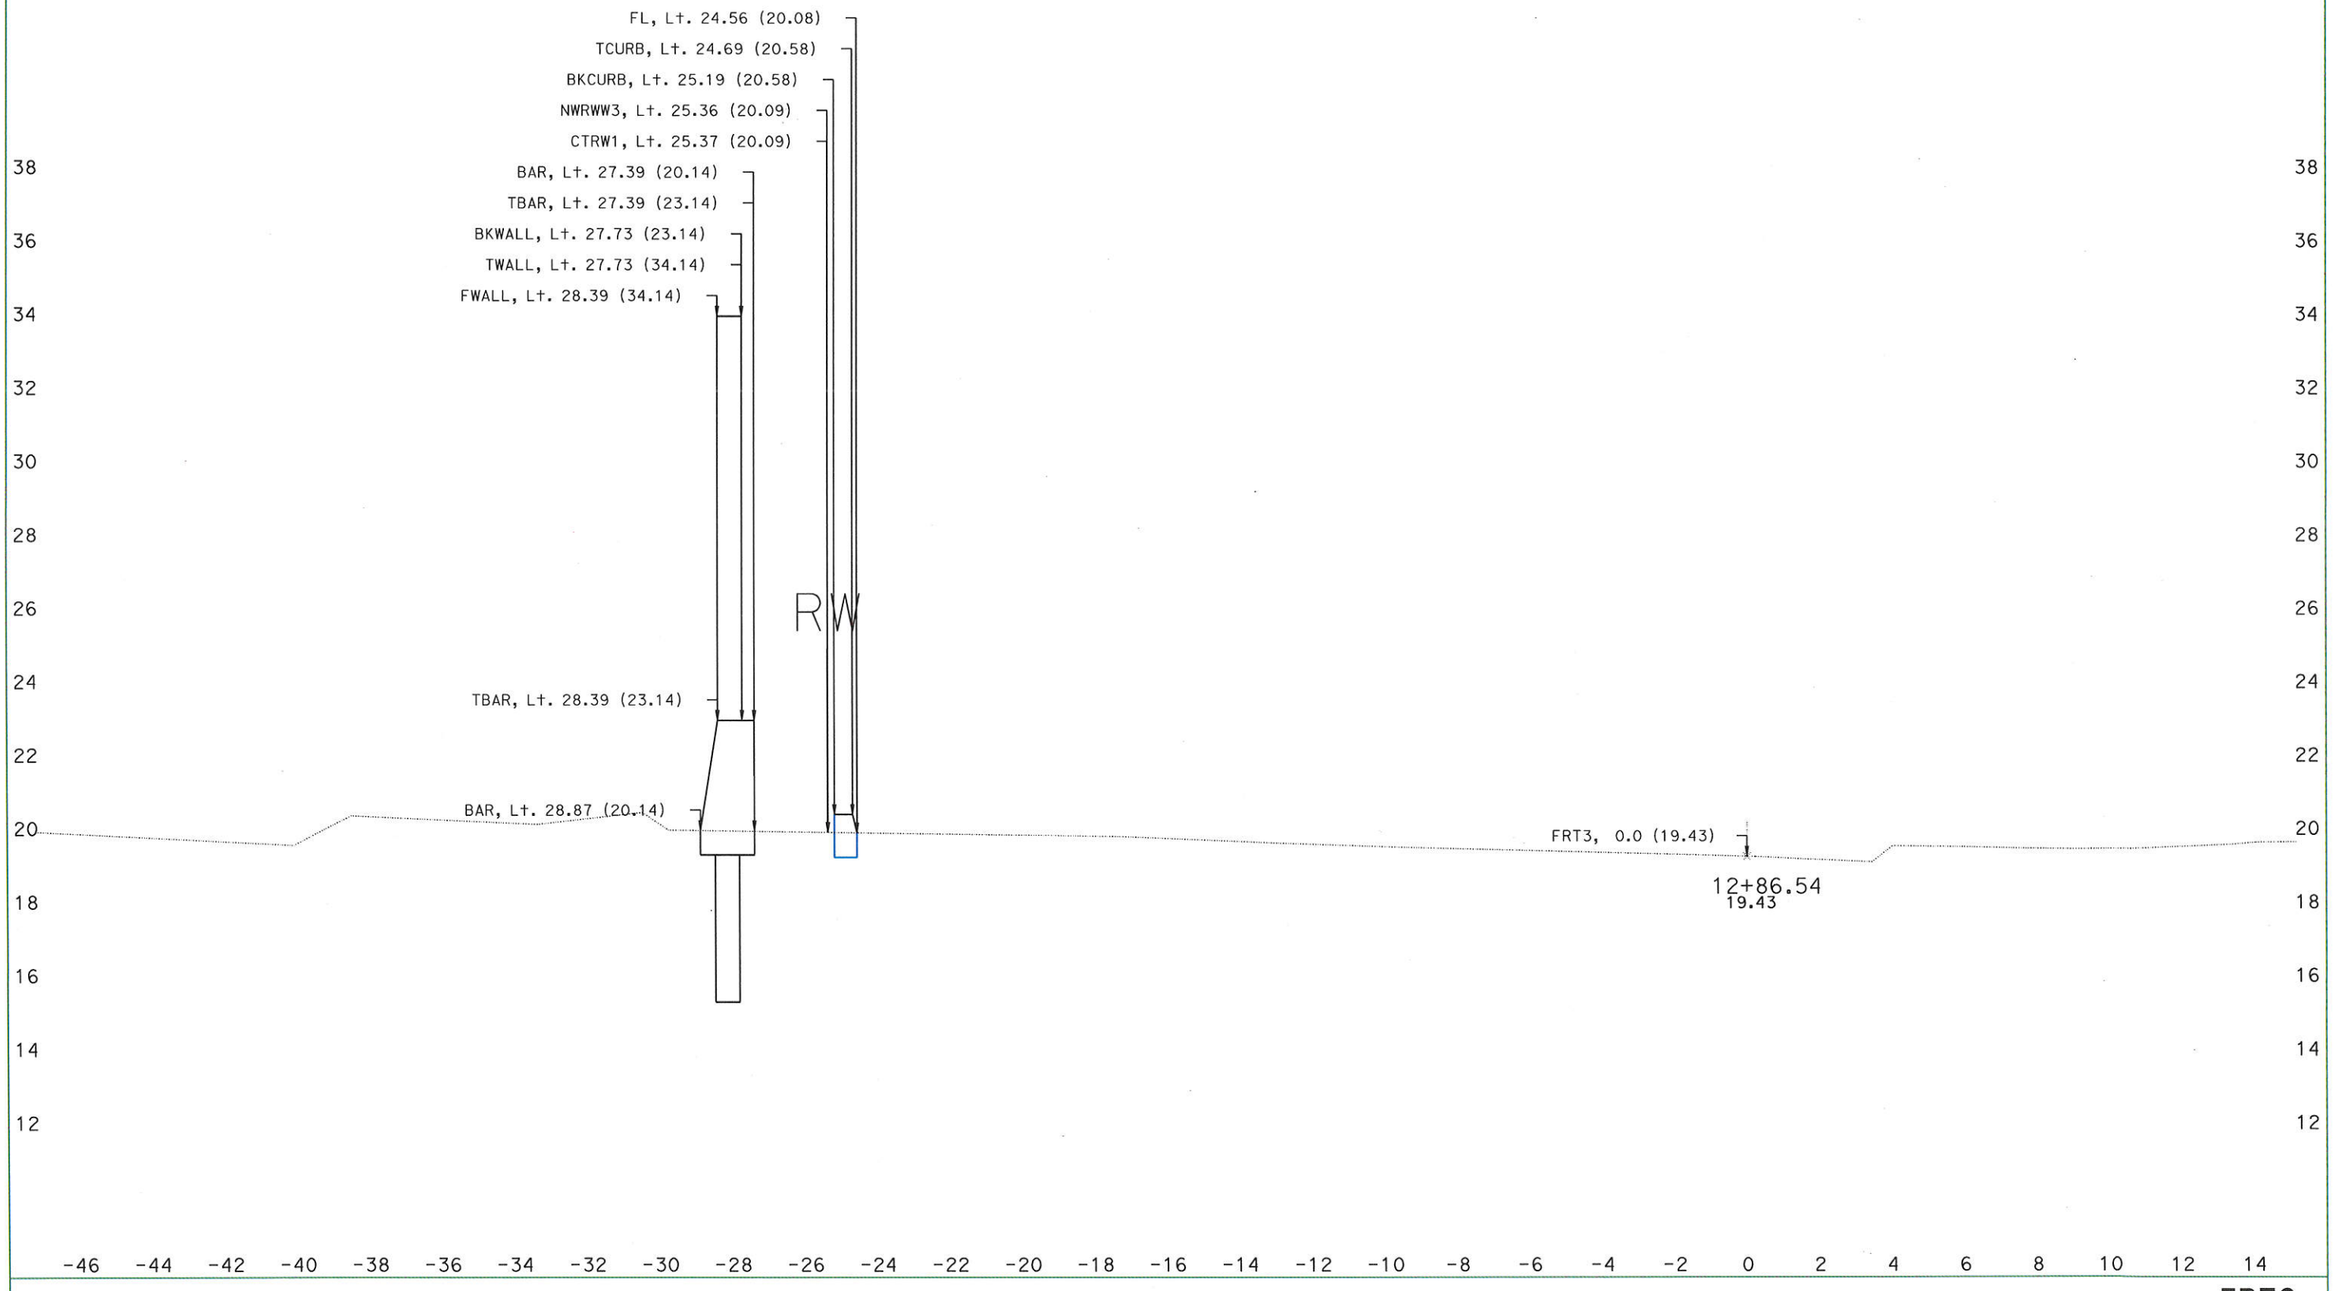

DATE: 5/25/2016

KC Project: 15034

File: D:\WILLOW-TOPO-JUL-15\15034\CROSS-SECTIONS\design-7-2015\VAN-BUREN\des-frt3-xsect-5-25-16.eq

SCALE: 1" = 2' Horiz.
1" = 2' Vert.

All Dimensions are US Survey Feet

FRT3
CROSS SECTIONS

DESIGN STUDY ONLY

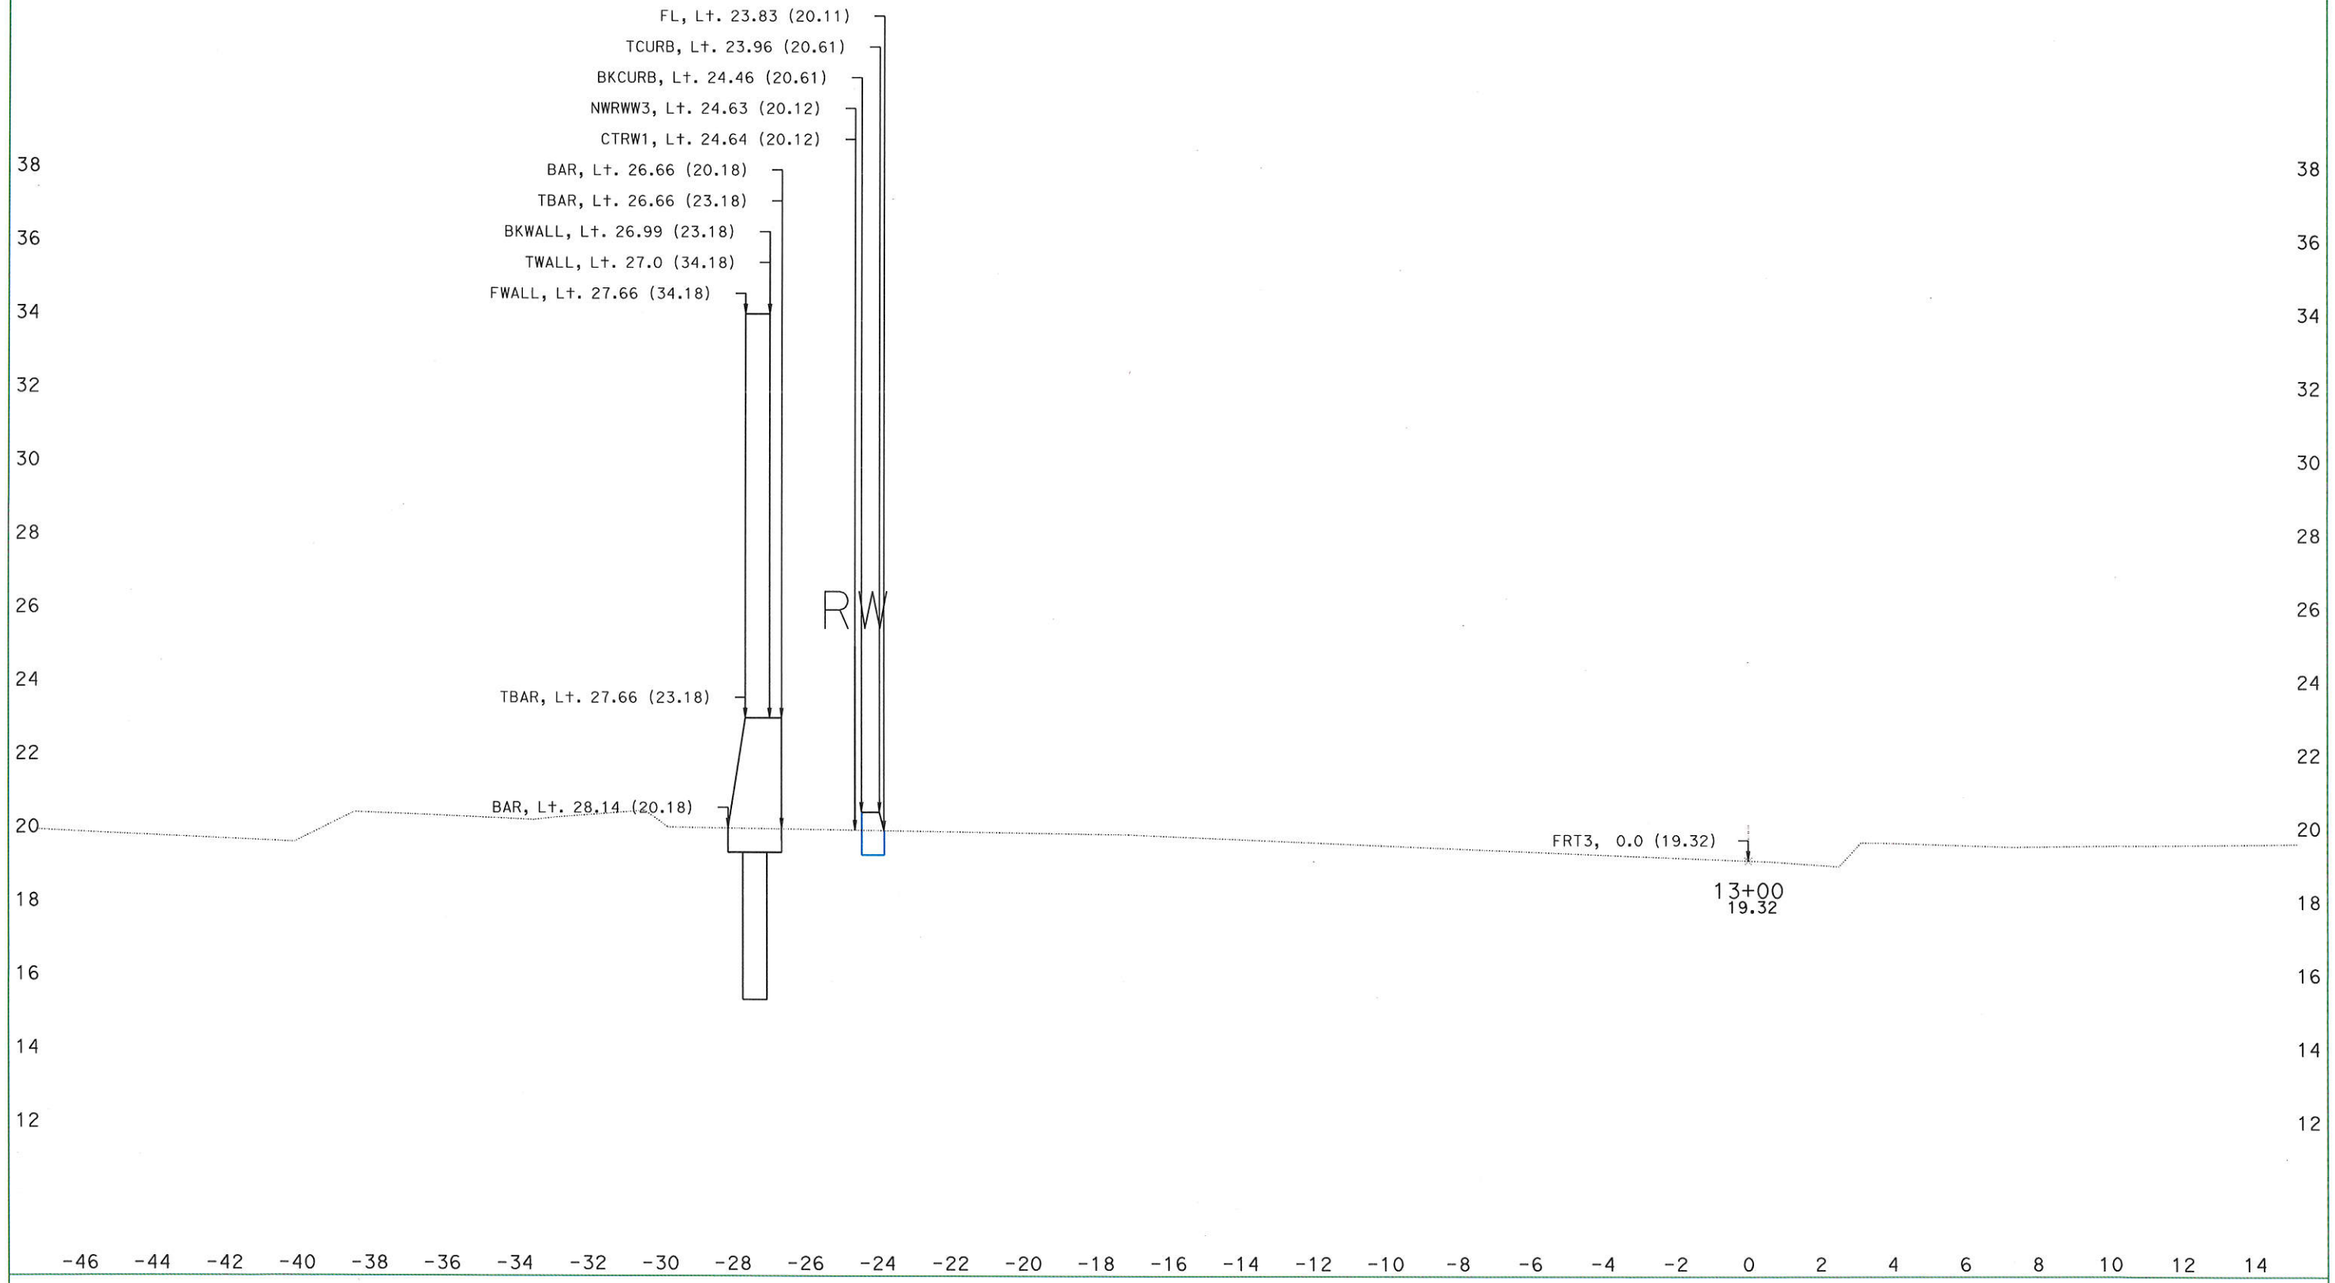

DATE: 5/25/2016

KC Project: 15034 File: D:\WILLOW-TOPO-JUL-15\15034\CROSS-SECTIONS\design-7-2015\VAN-BUREN\des-frt3-xsect-5-25-16.eq

SCALE: 1" = 2' Horiz.
1" = 2' Vert.

All Dimensions are US Survey Feet

FRT3
CROSS SECTIONS

DESIGN STUDY ONLY

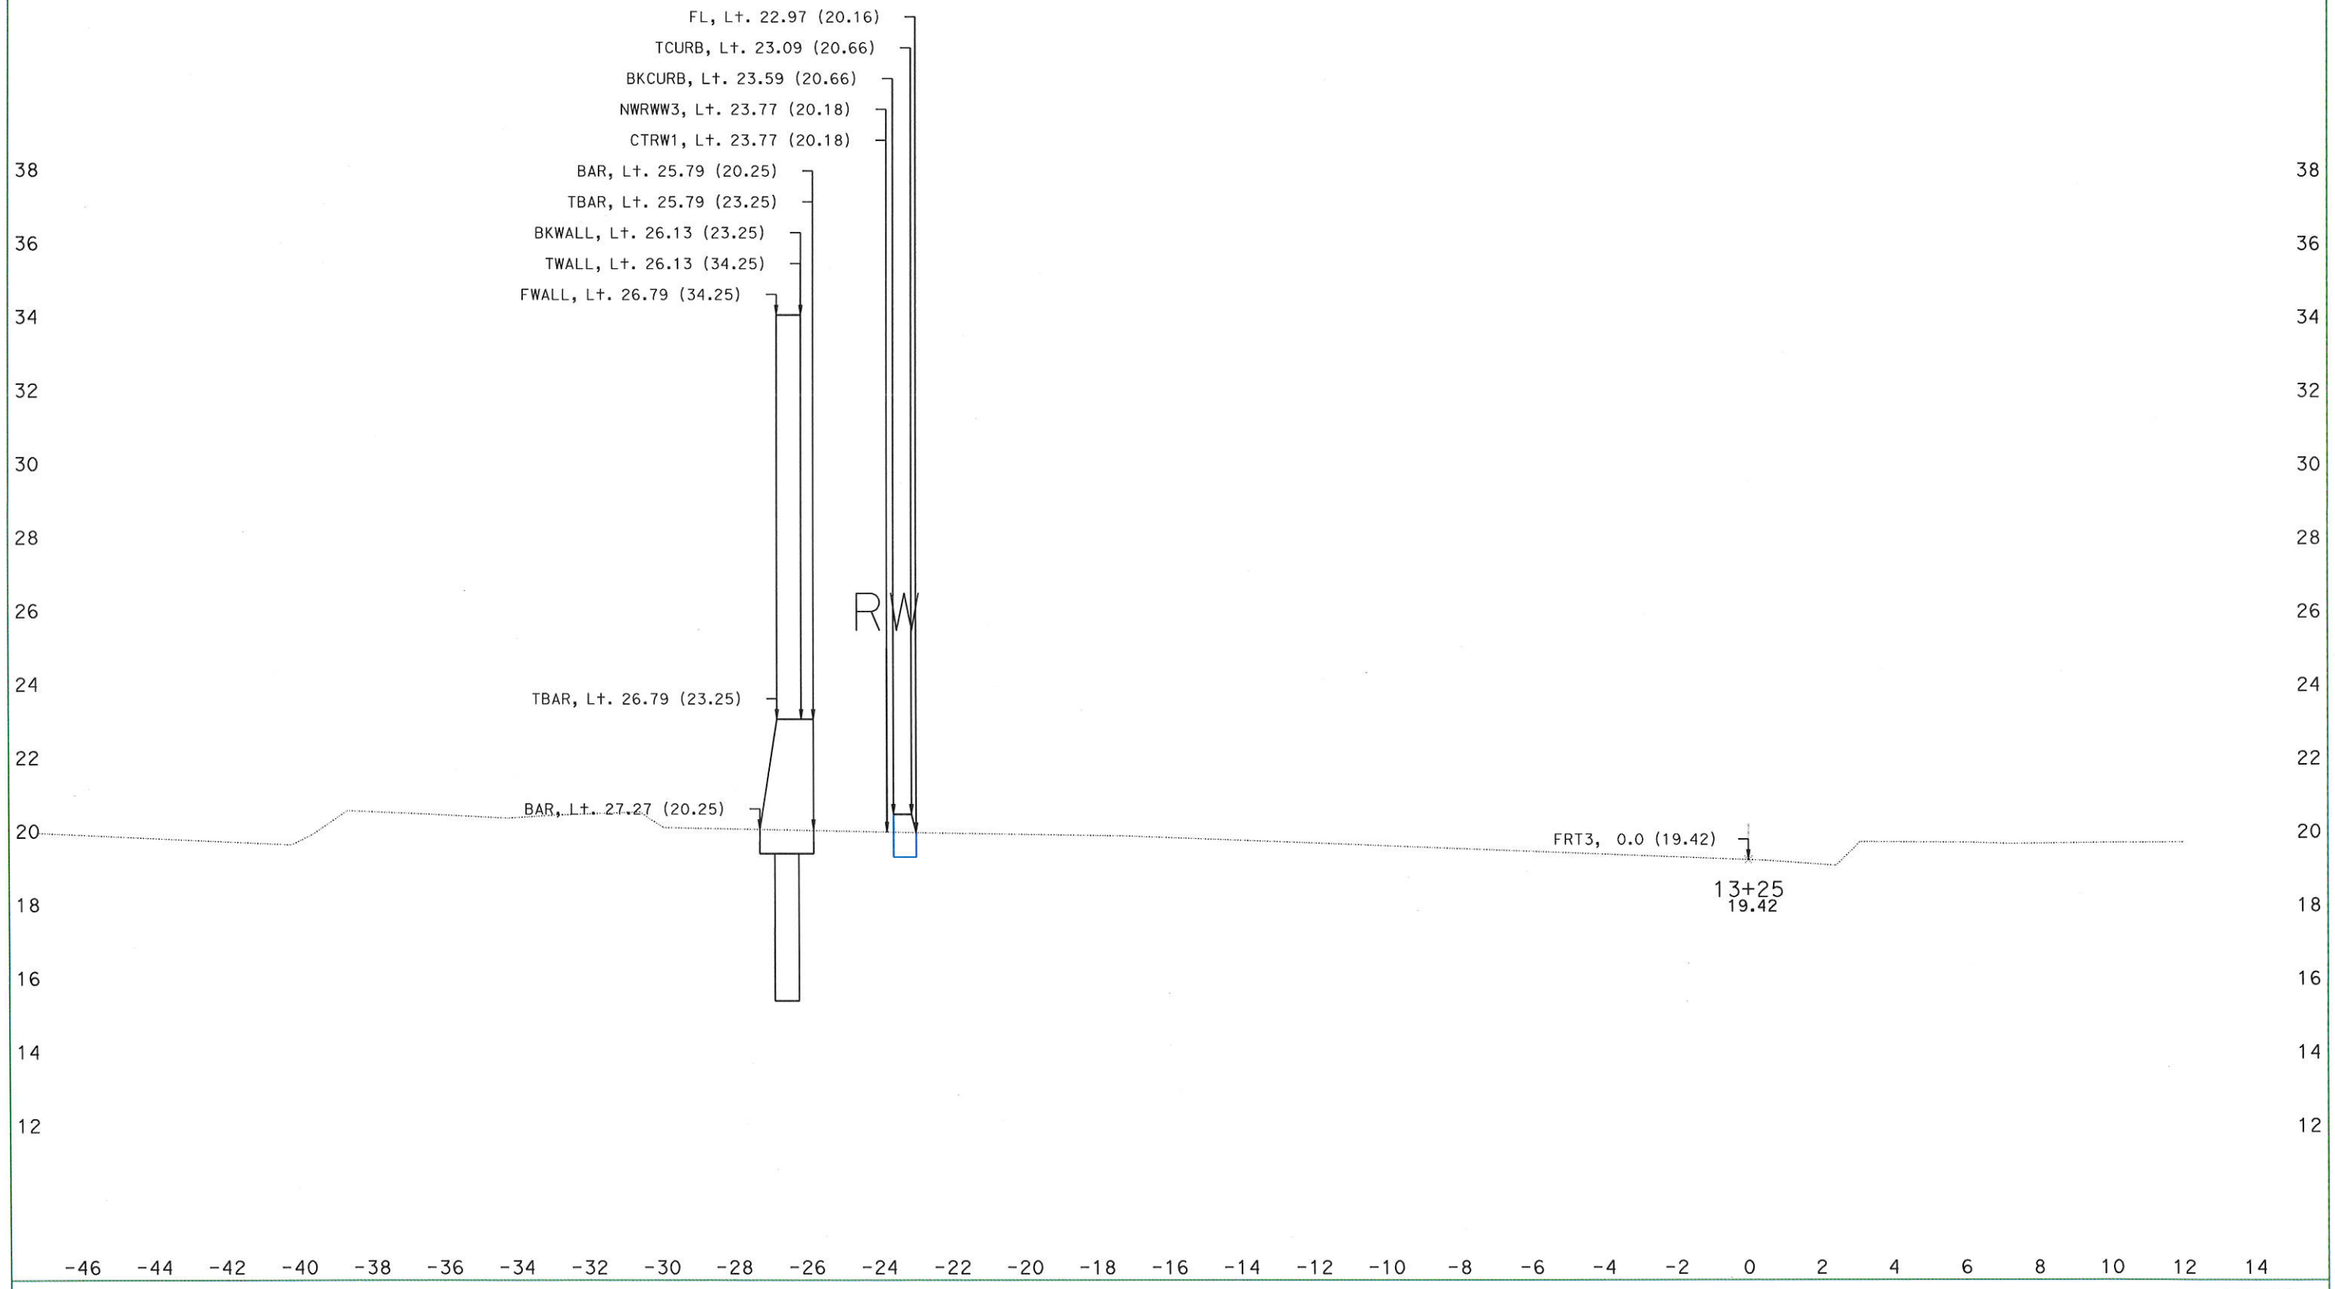

DATE: 5/25/2016

KC Project: 15034

File: D:\WILLOW-TOPO-JUL-15\15034\CROSS-SECTIONS\design-7-2015\VAN-BUREN\des-frt3-xsect-5-25-16.ea

SCALE: 1" = 2' Horiz.
1" = 2' Vert.

All Dimensions are US Survey Feet

FRT3
CROSS SECTIONS

DESIGN STUDY ONLY

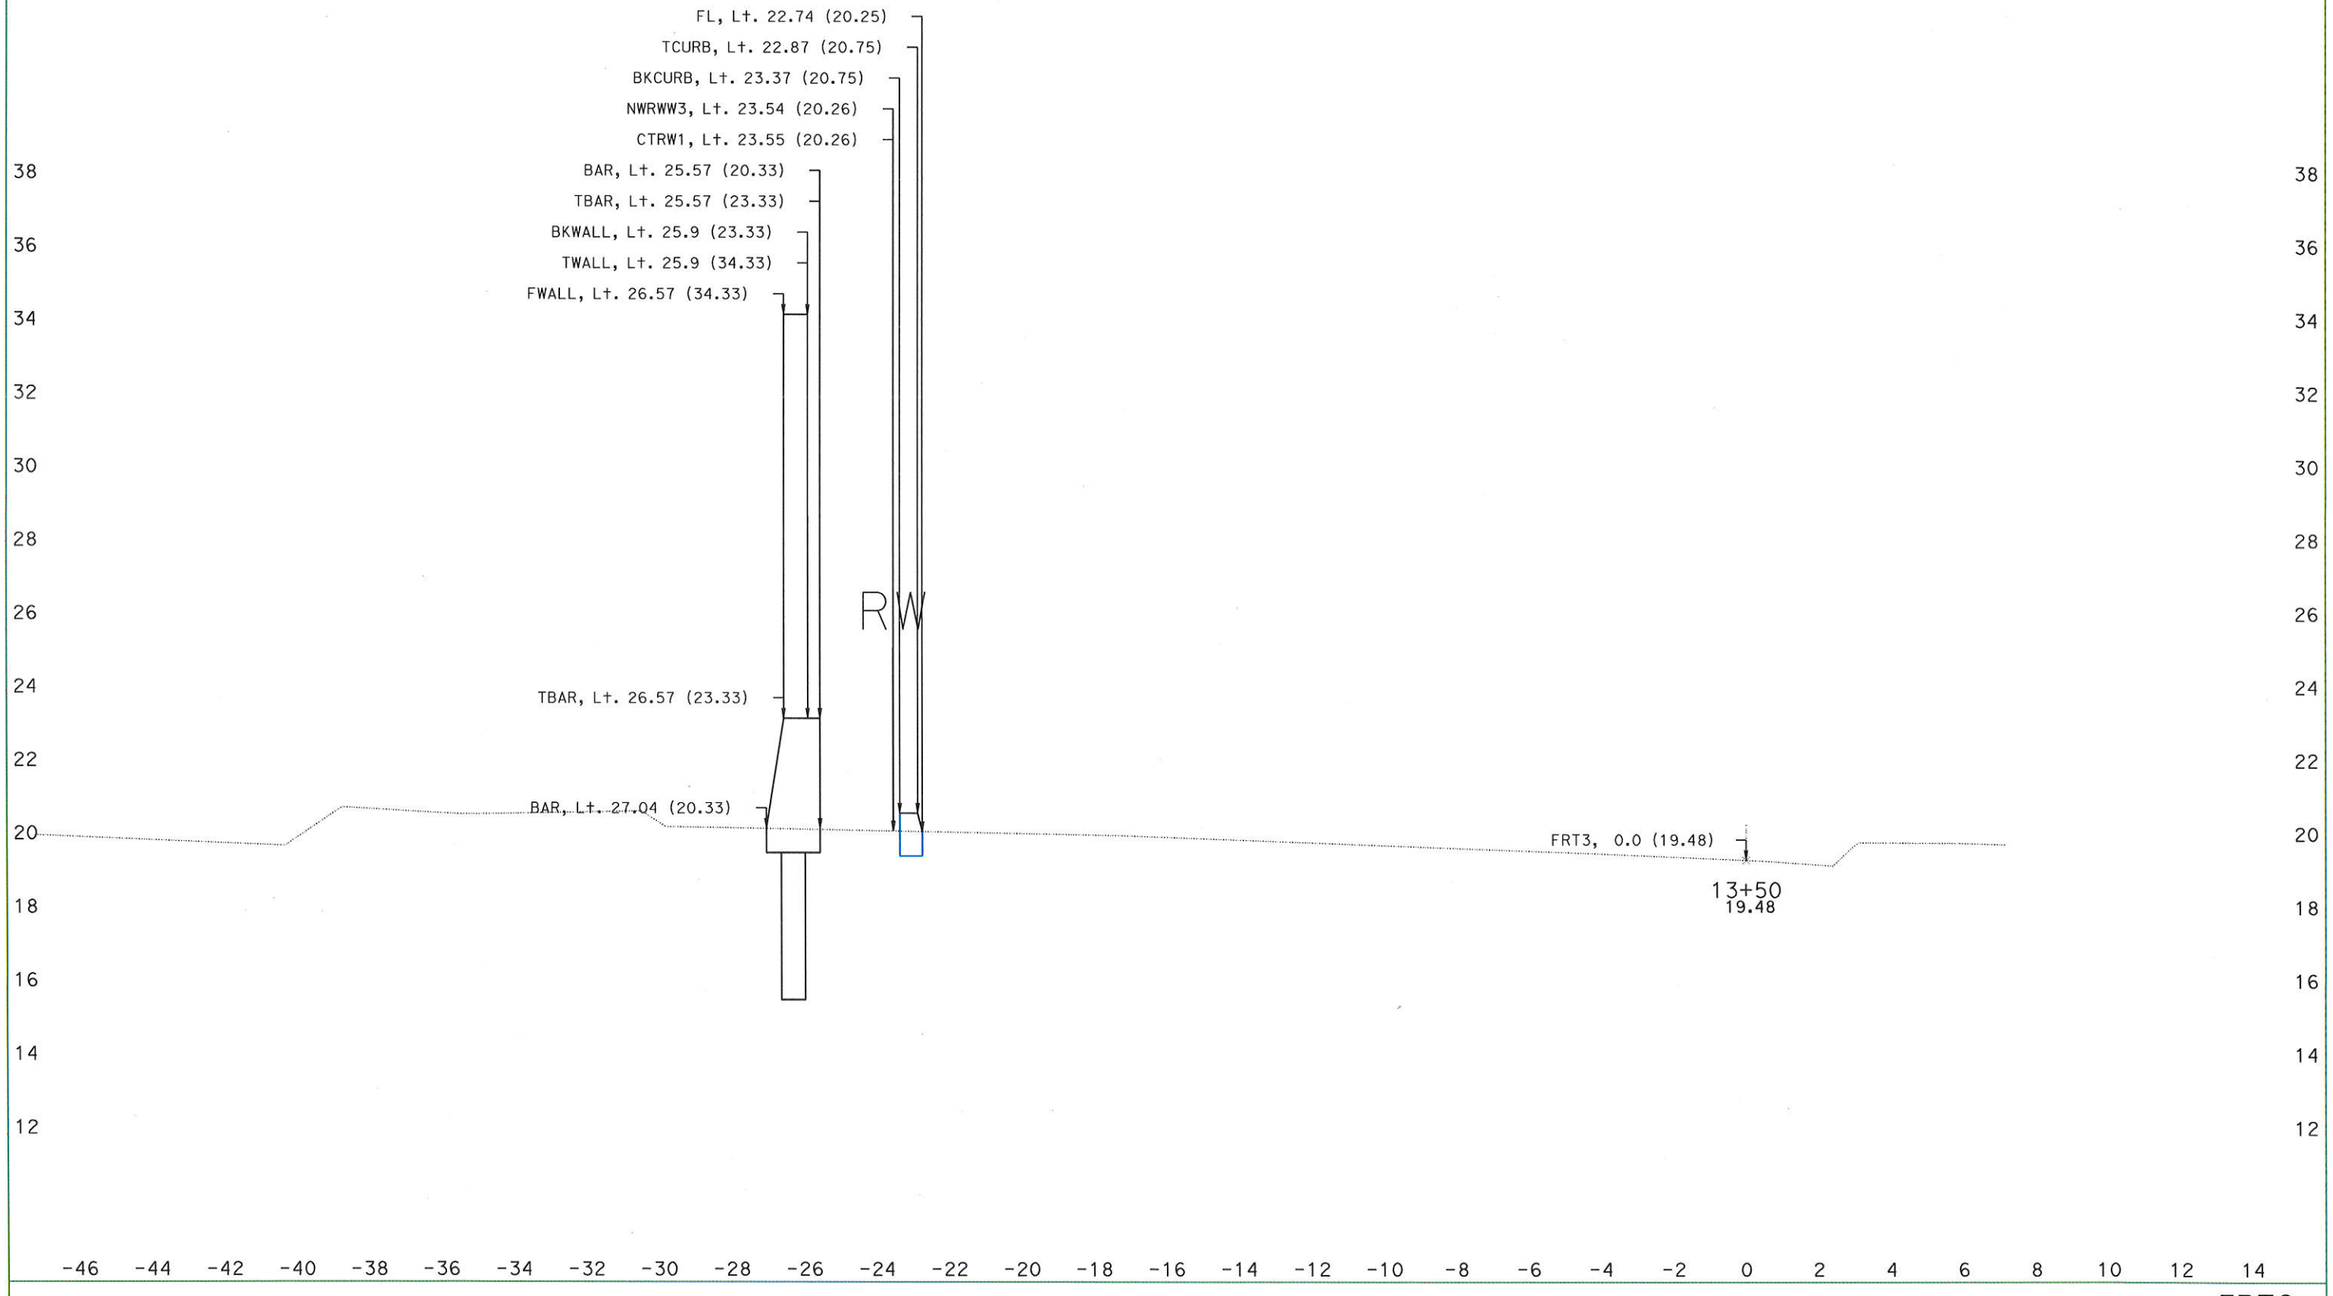

DATE: 5/25/2016

KC Project: 15034 File: D:\WILLOW-TOPO-JUL-15\15034\CROSS-SECTIONS\design-7-2015\VAN-BUREN\des-frt3-xsect-5-25-16.ea

SCALE: 1" = 2' Horiz.
1" = 2' Vert.

All Dimensions are US Survey Feet

FRT3
CROSS SECTIONS

SHEET 13 OF 26

DESIGN STUDY ONLY

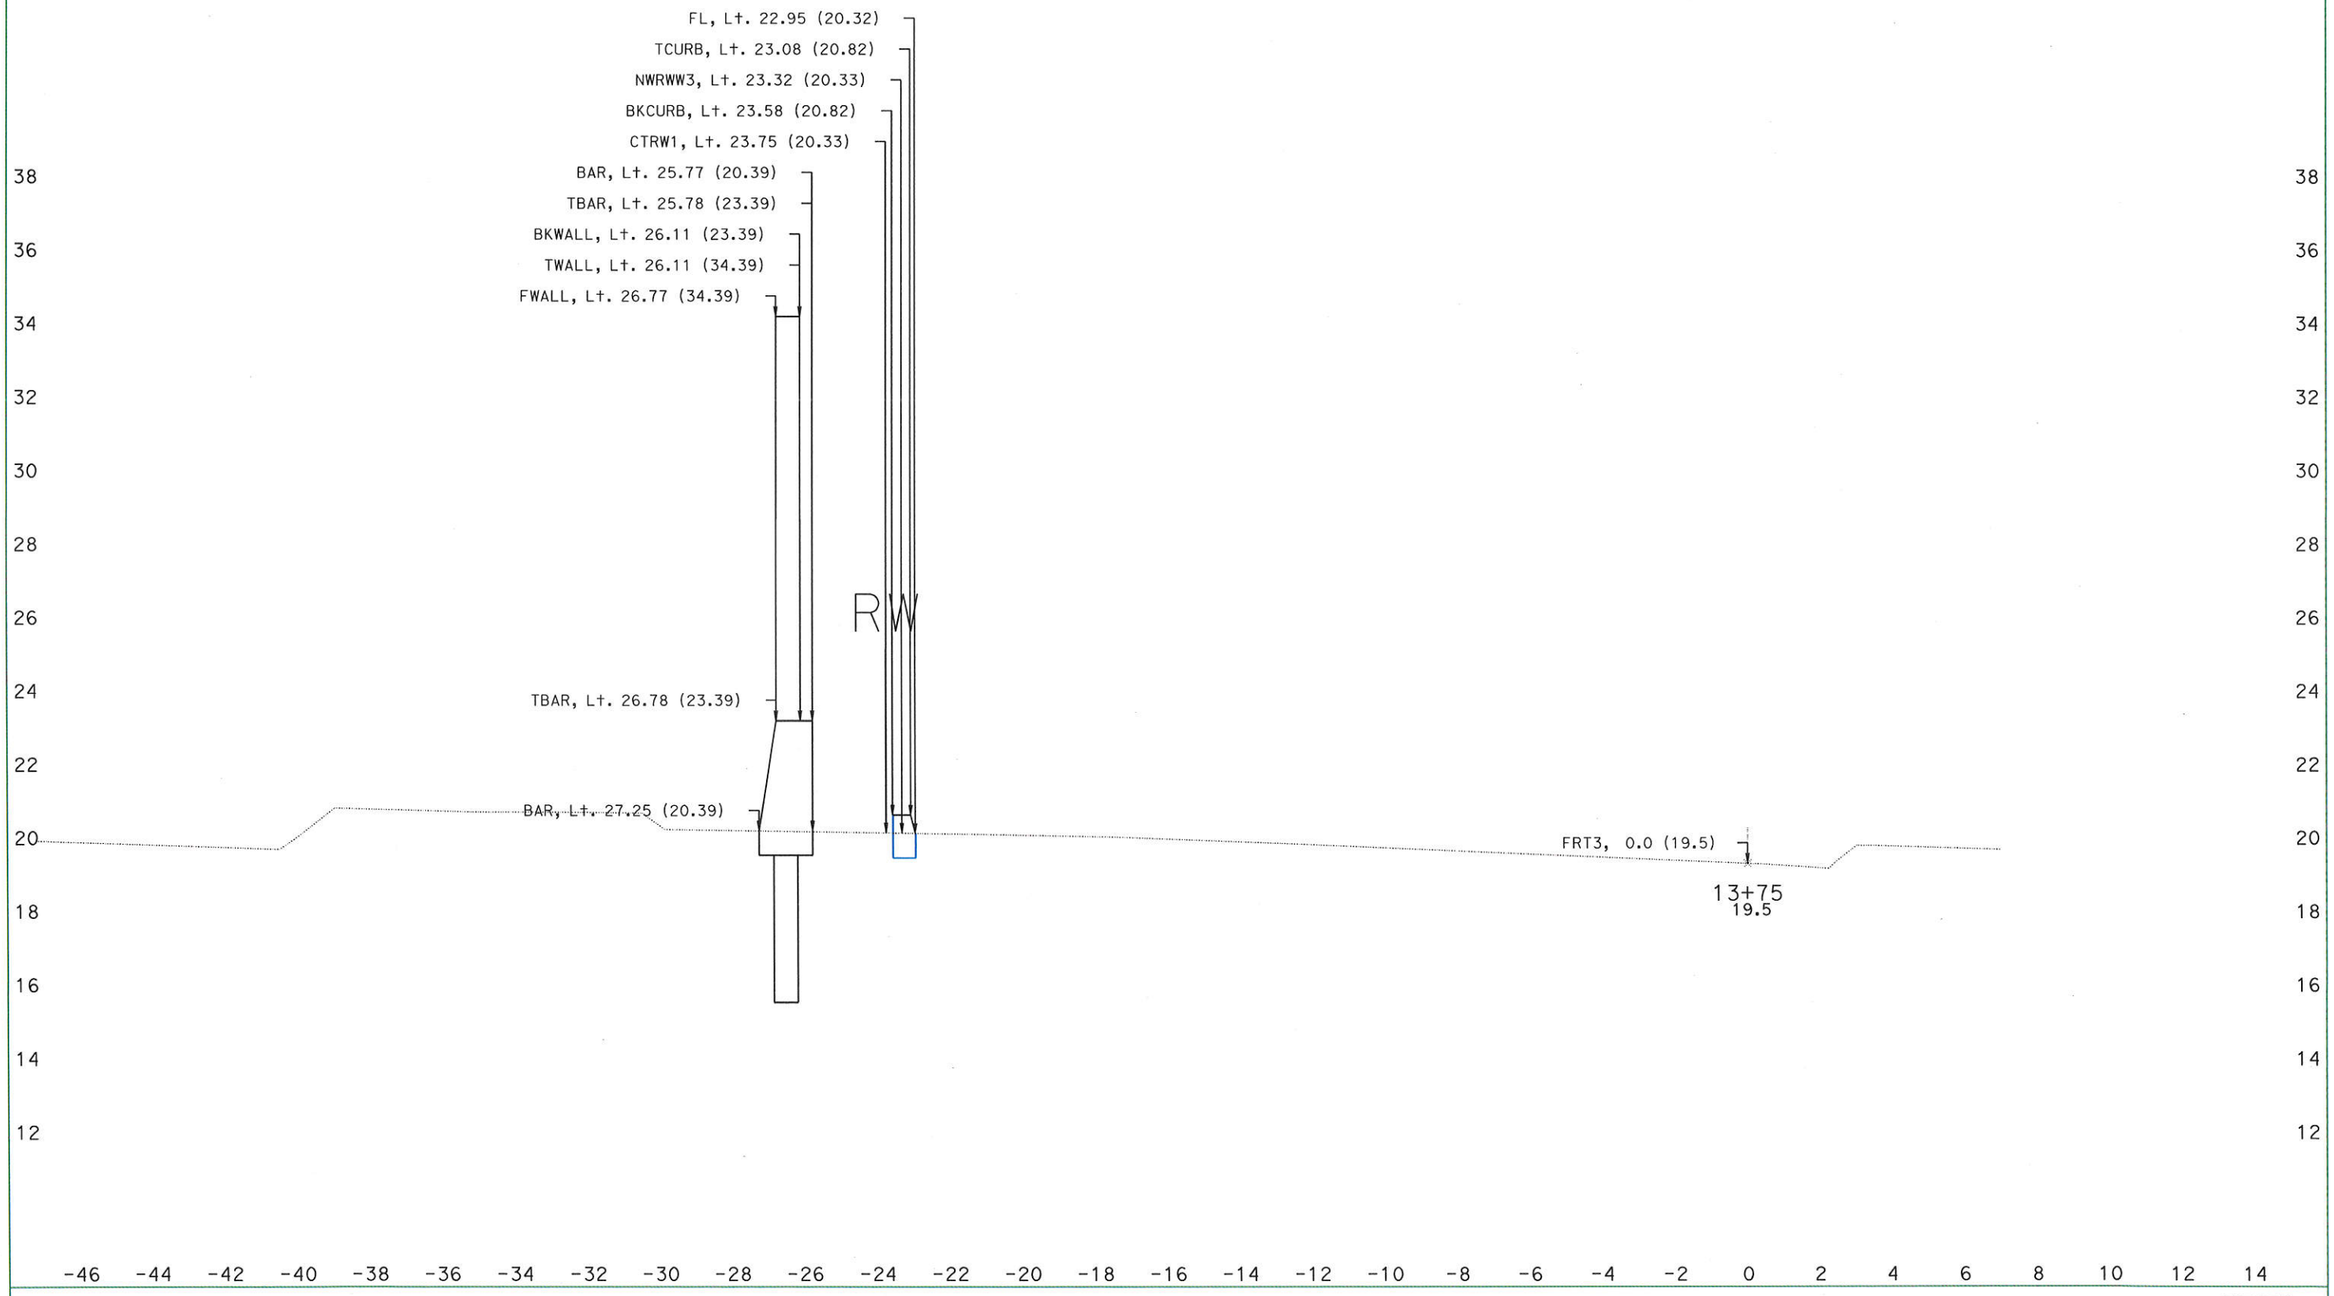

DATE: 5/25/2016

KC Project: 15034

File: D:\WILLOW-TOPO-JUL-15\15034\CROSS-SECTIONS\design-7-2015\VAN-BUREN\des-frt3-xsect-5-25-16.ea

SCALE: 1" = 2' Horiz.
1" = 2' Vert.

All Dimensions are US Survey Feet

FRT3
CROSS SECTIONS

DESIGN STUDY ONLY

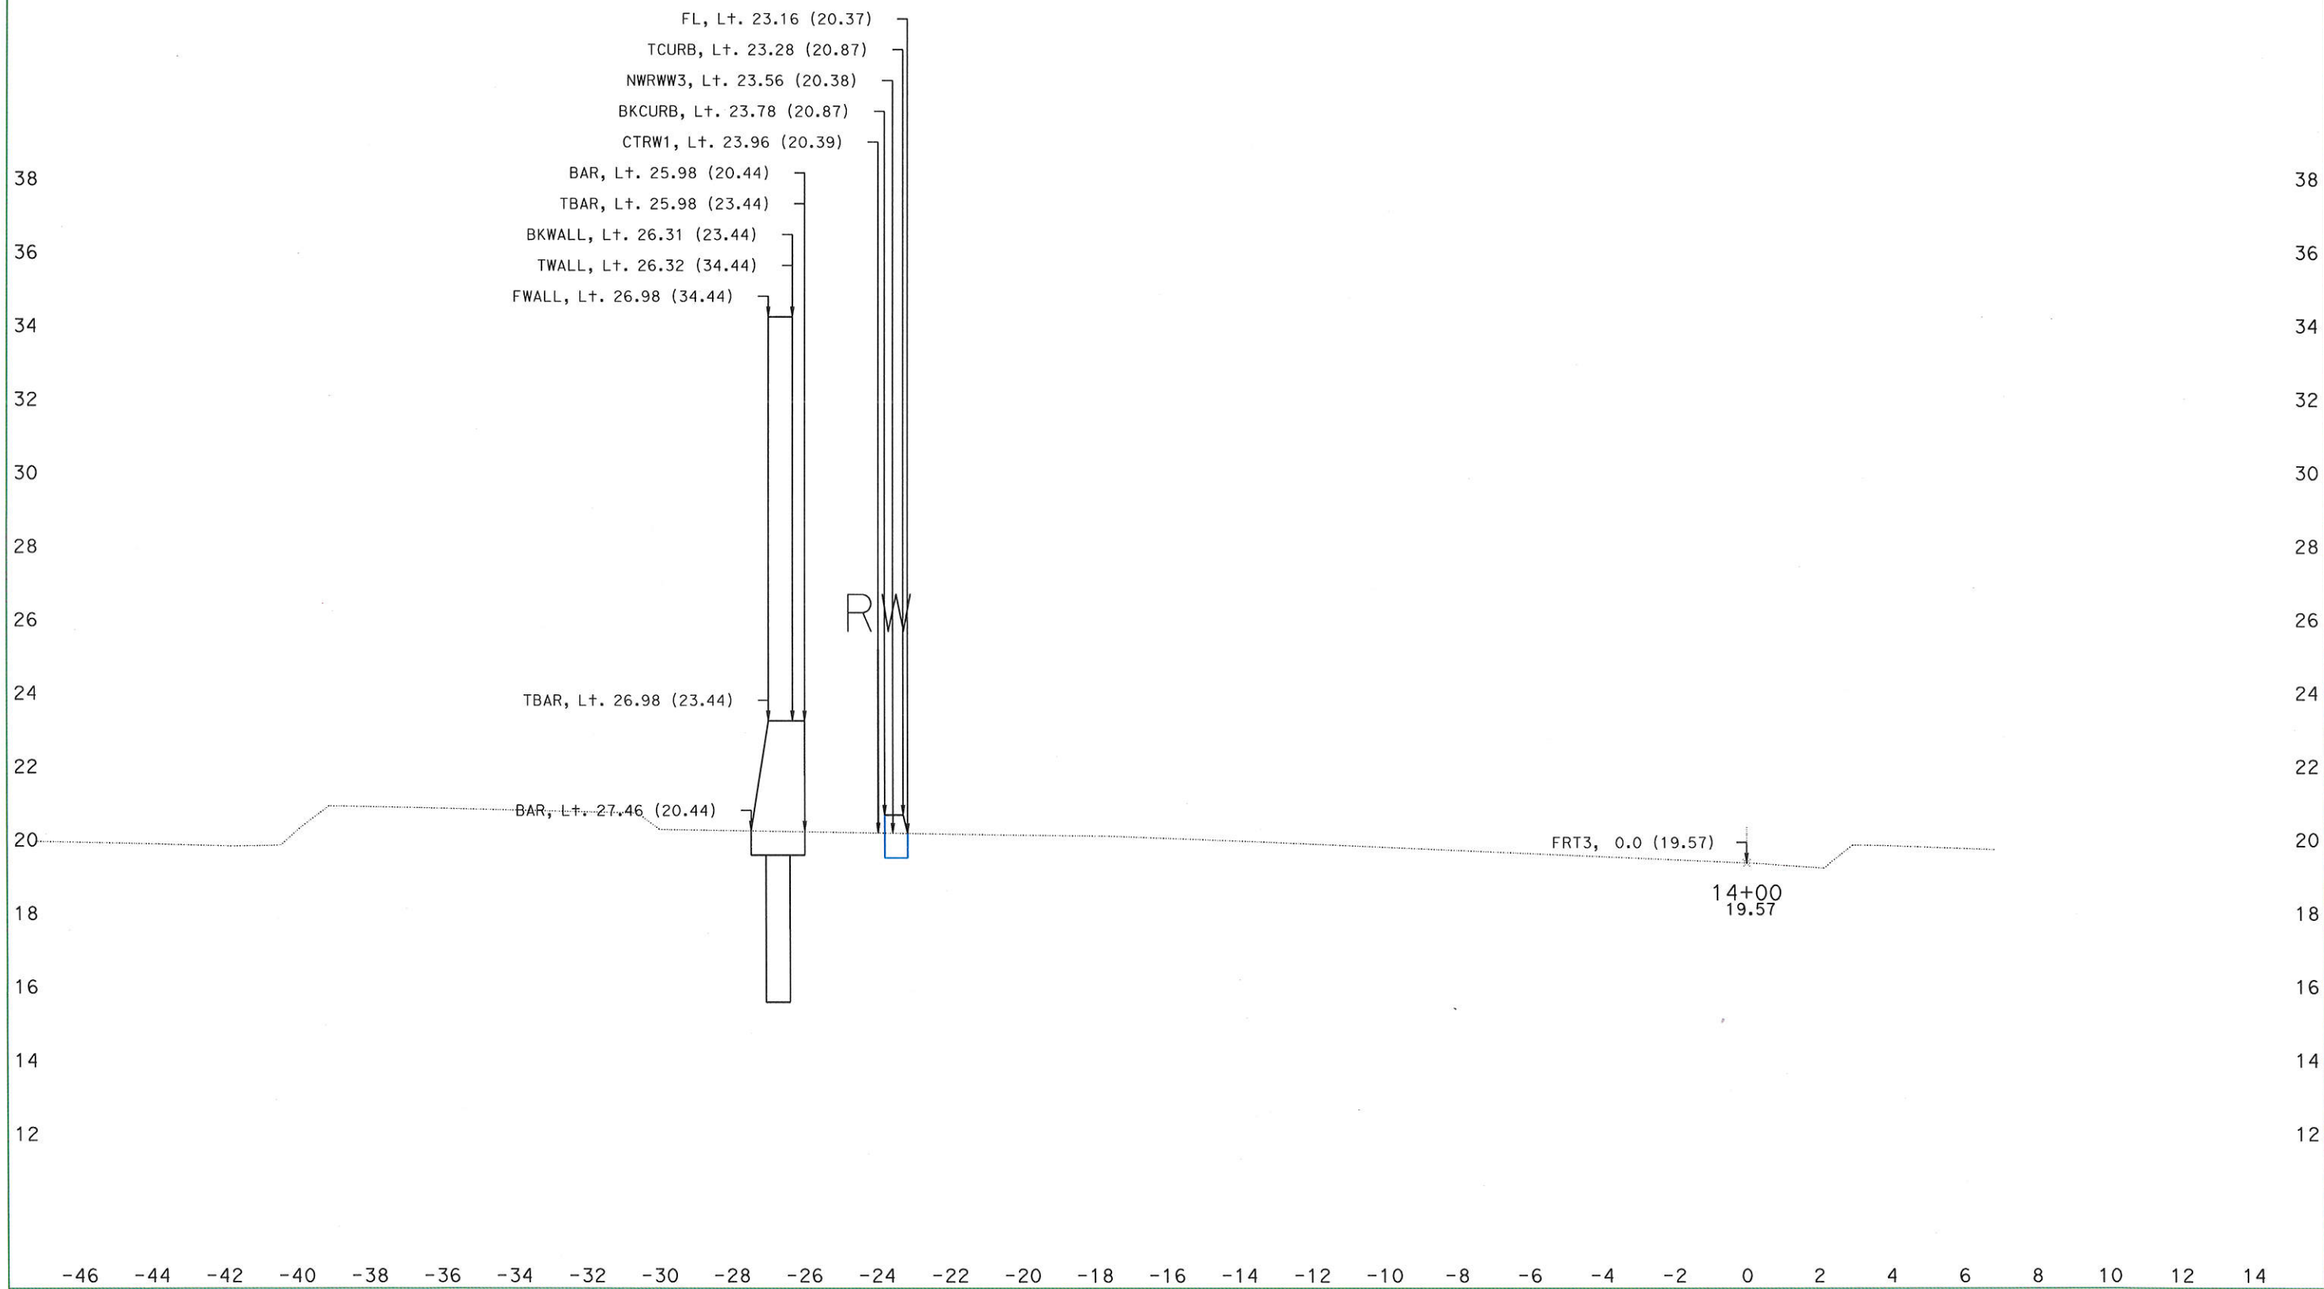

DATE: 5/25/2016

KC Project: 15034 File: D:\WILLOW-TOPO-JUL-15\15034\CROSS-SECTIONS\design-7-2015\VAN-BUREN\des-frt3-xsect-5-25-16.ea

SCALE: 1" = 2' Horiz.
1" = 2' Vert.

All Dimensions are US Survey Feet

FRT3
CROSS SECTIONS

DESIGN STUDY ONLY

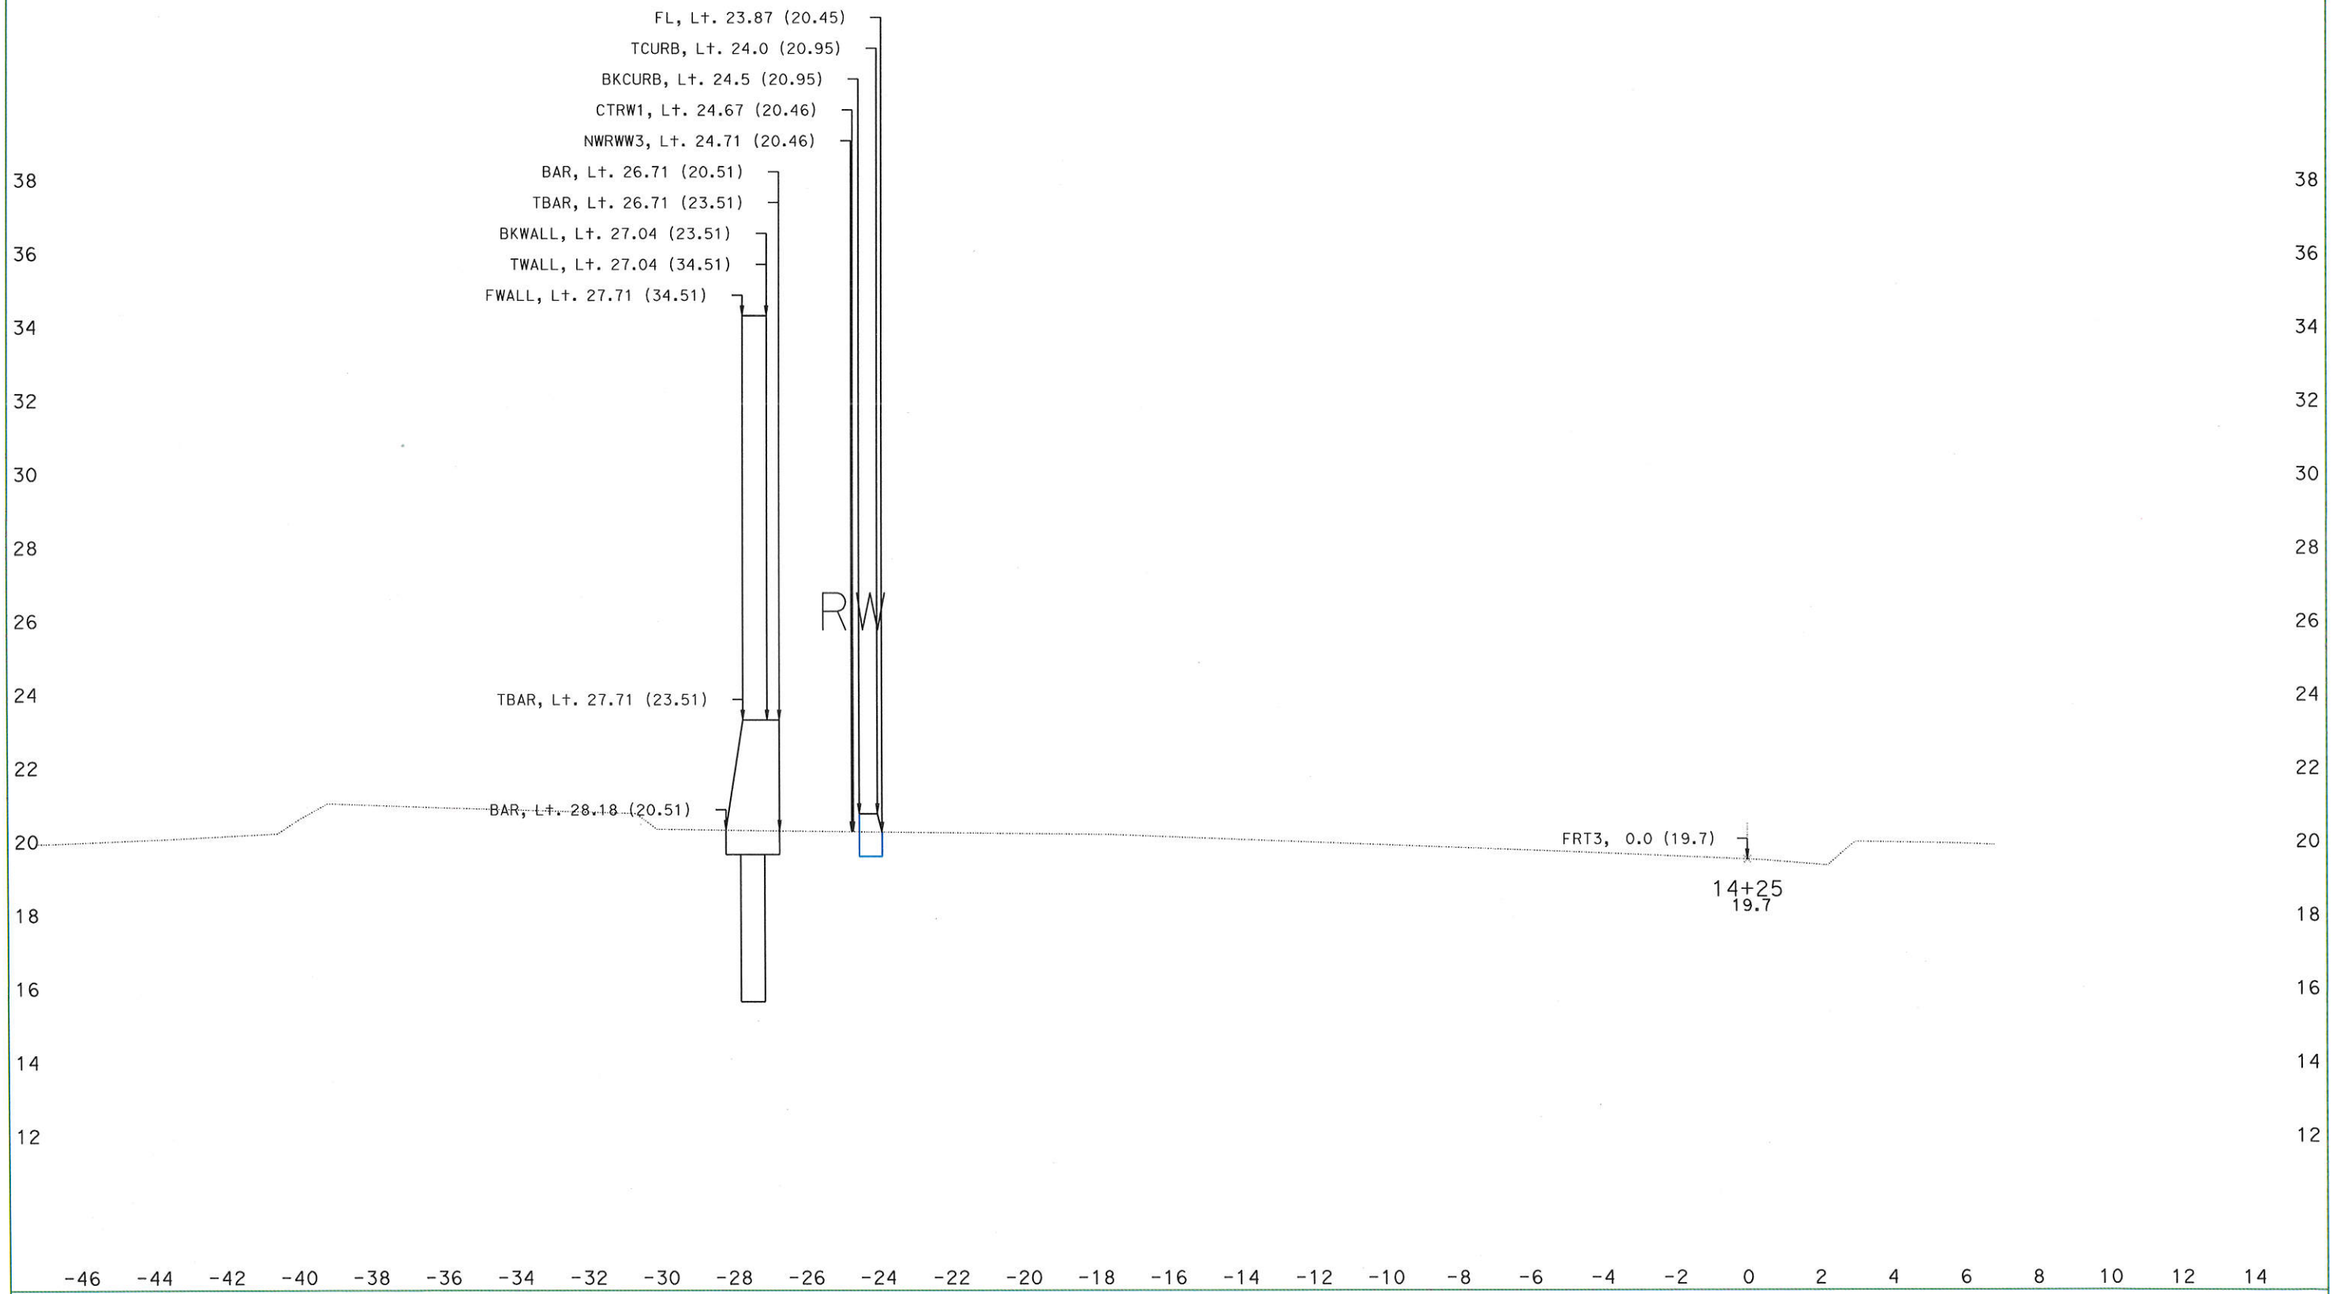

DATE: 5/25/2016

KC Project: 15034

File: D:\WILLOW-TOPO-JUL-15\15034\CROSS-SECTIONS\design-7-2015\VAN-BUREN\des-frt3-xsect-5-25-16.ea

SCALE: 1" = 2' Horiz.
1" = 2' Vert.

All Dimensions are US Survey Feet

FRT3
CROSS SECTIONS

SHEET 16 OF 26

DESIGN STUDY ONLY

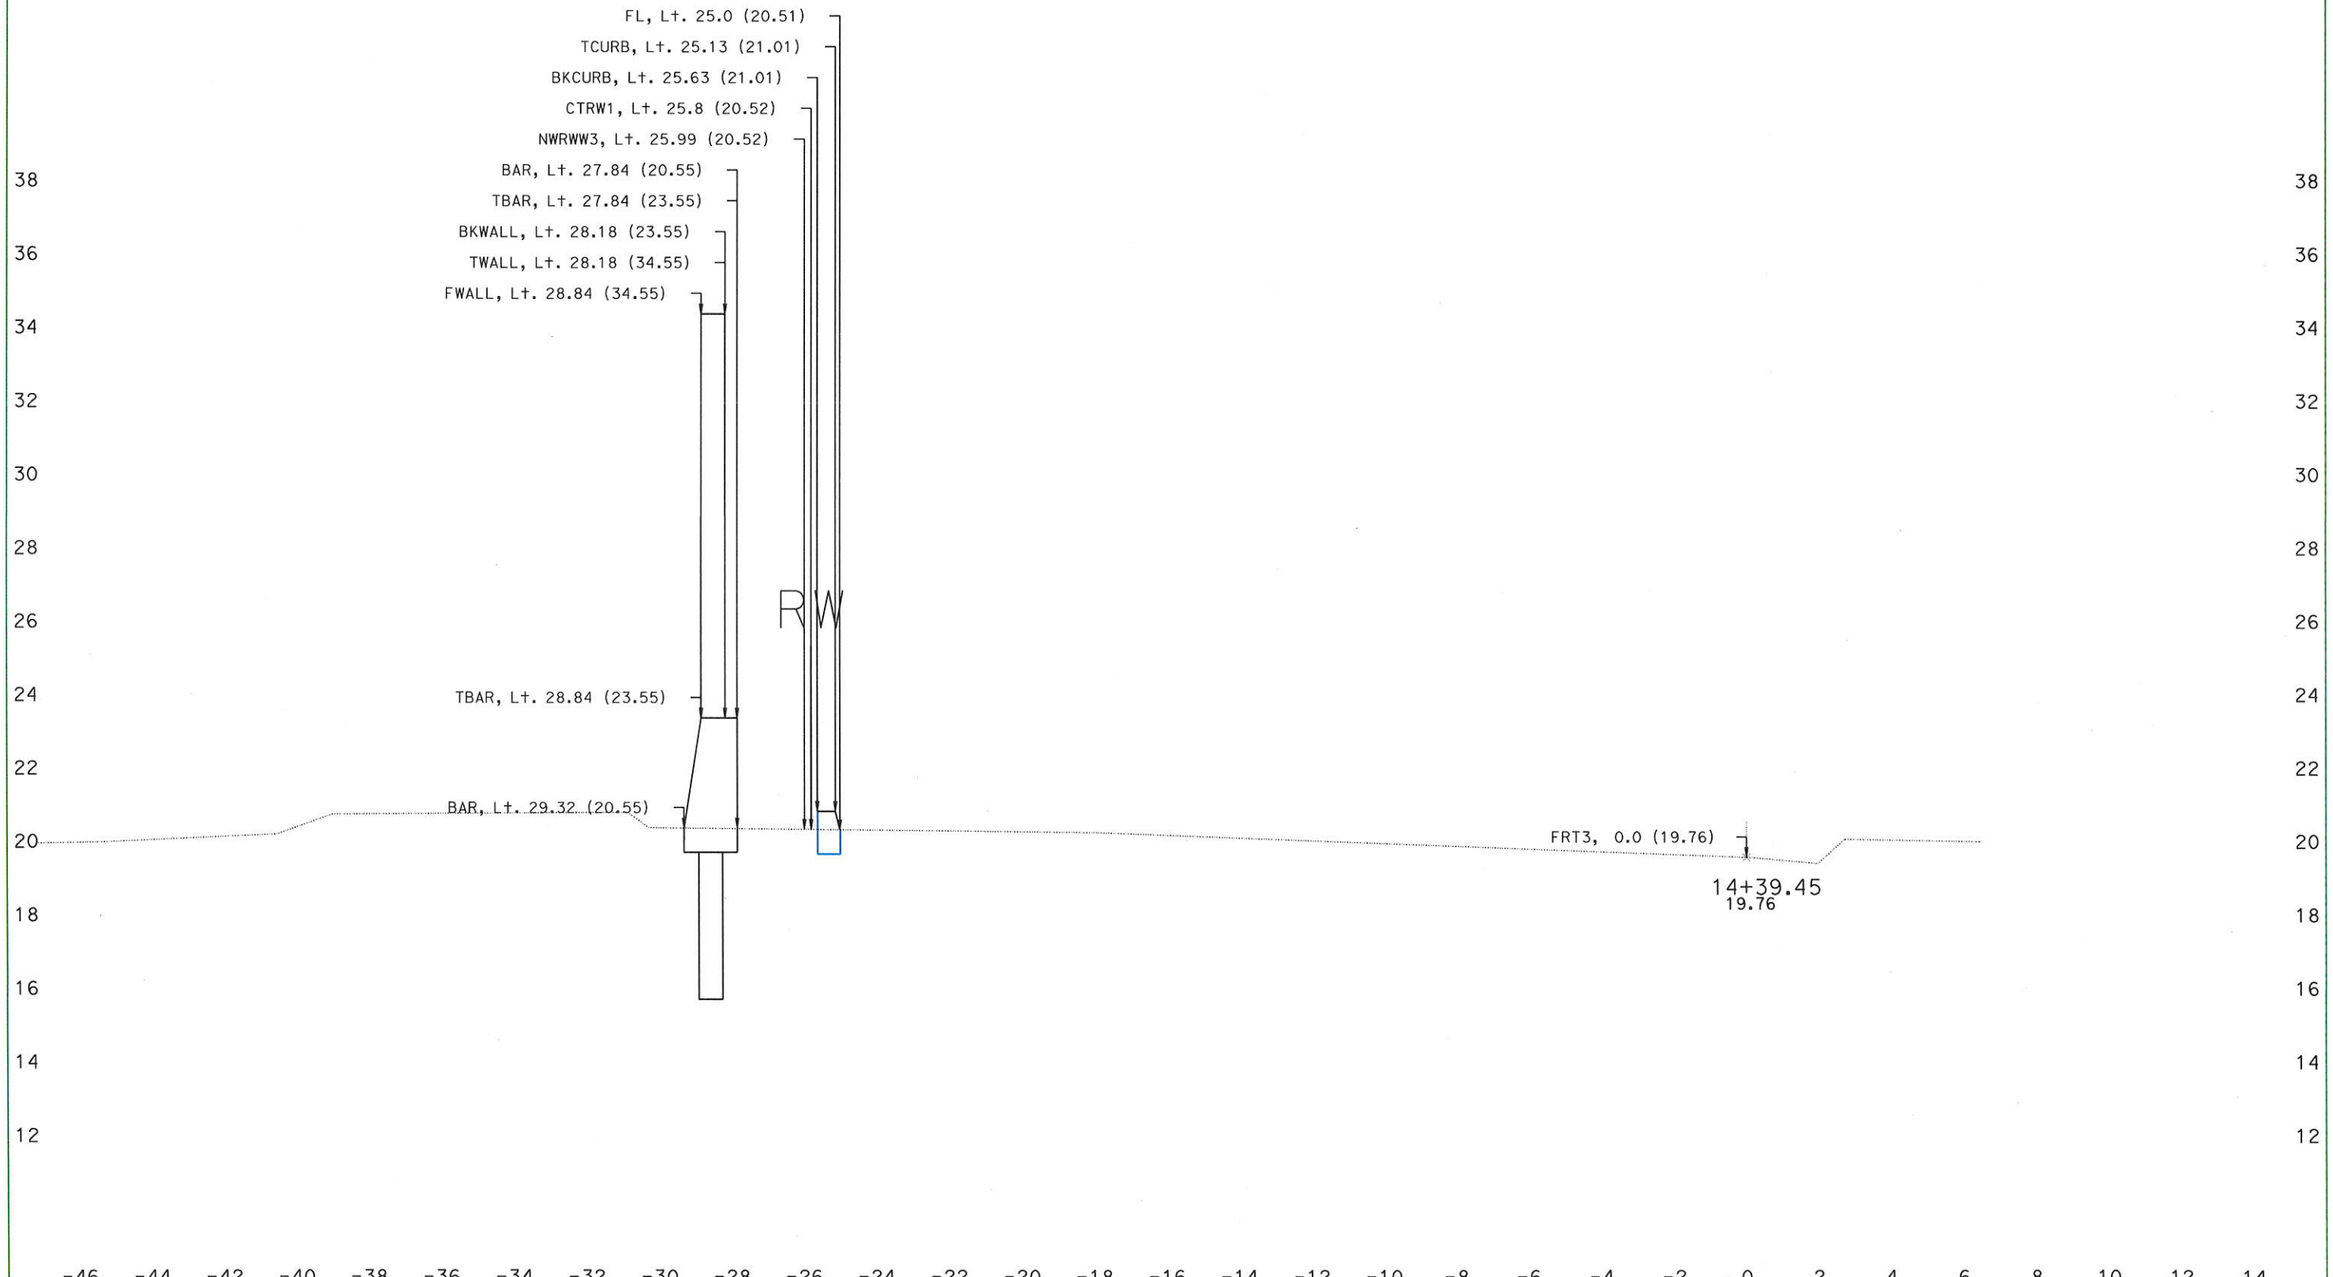

DATE: 5/25/2016

KC Project: 15034 File: D:\WILLOW-TOPO-JUL-15\15034\CROSS-SECTIONS\design-7-2015\VAN-BUREN\des-frt3-xsect-5-25-16.ea

SCALE: 1" = 2' Horiz.
1" = 2' Vert.

All Dimensions are US Survey Feet

FRT3
CROSS SECTIONS

DESIGN STUDY ONLY

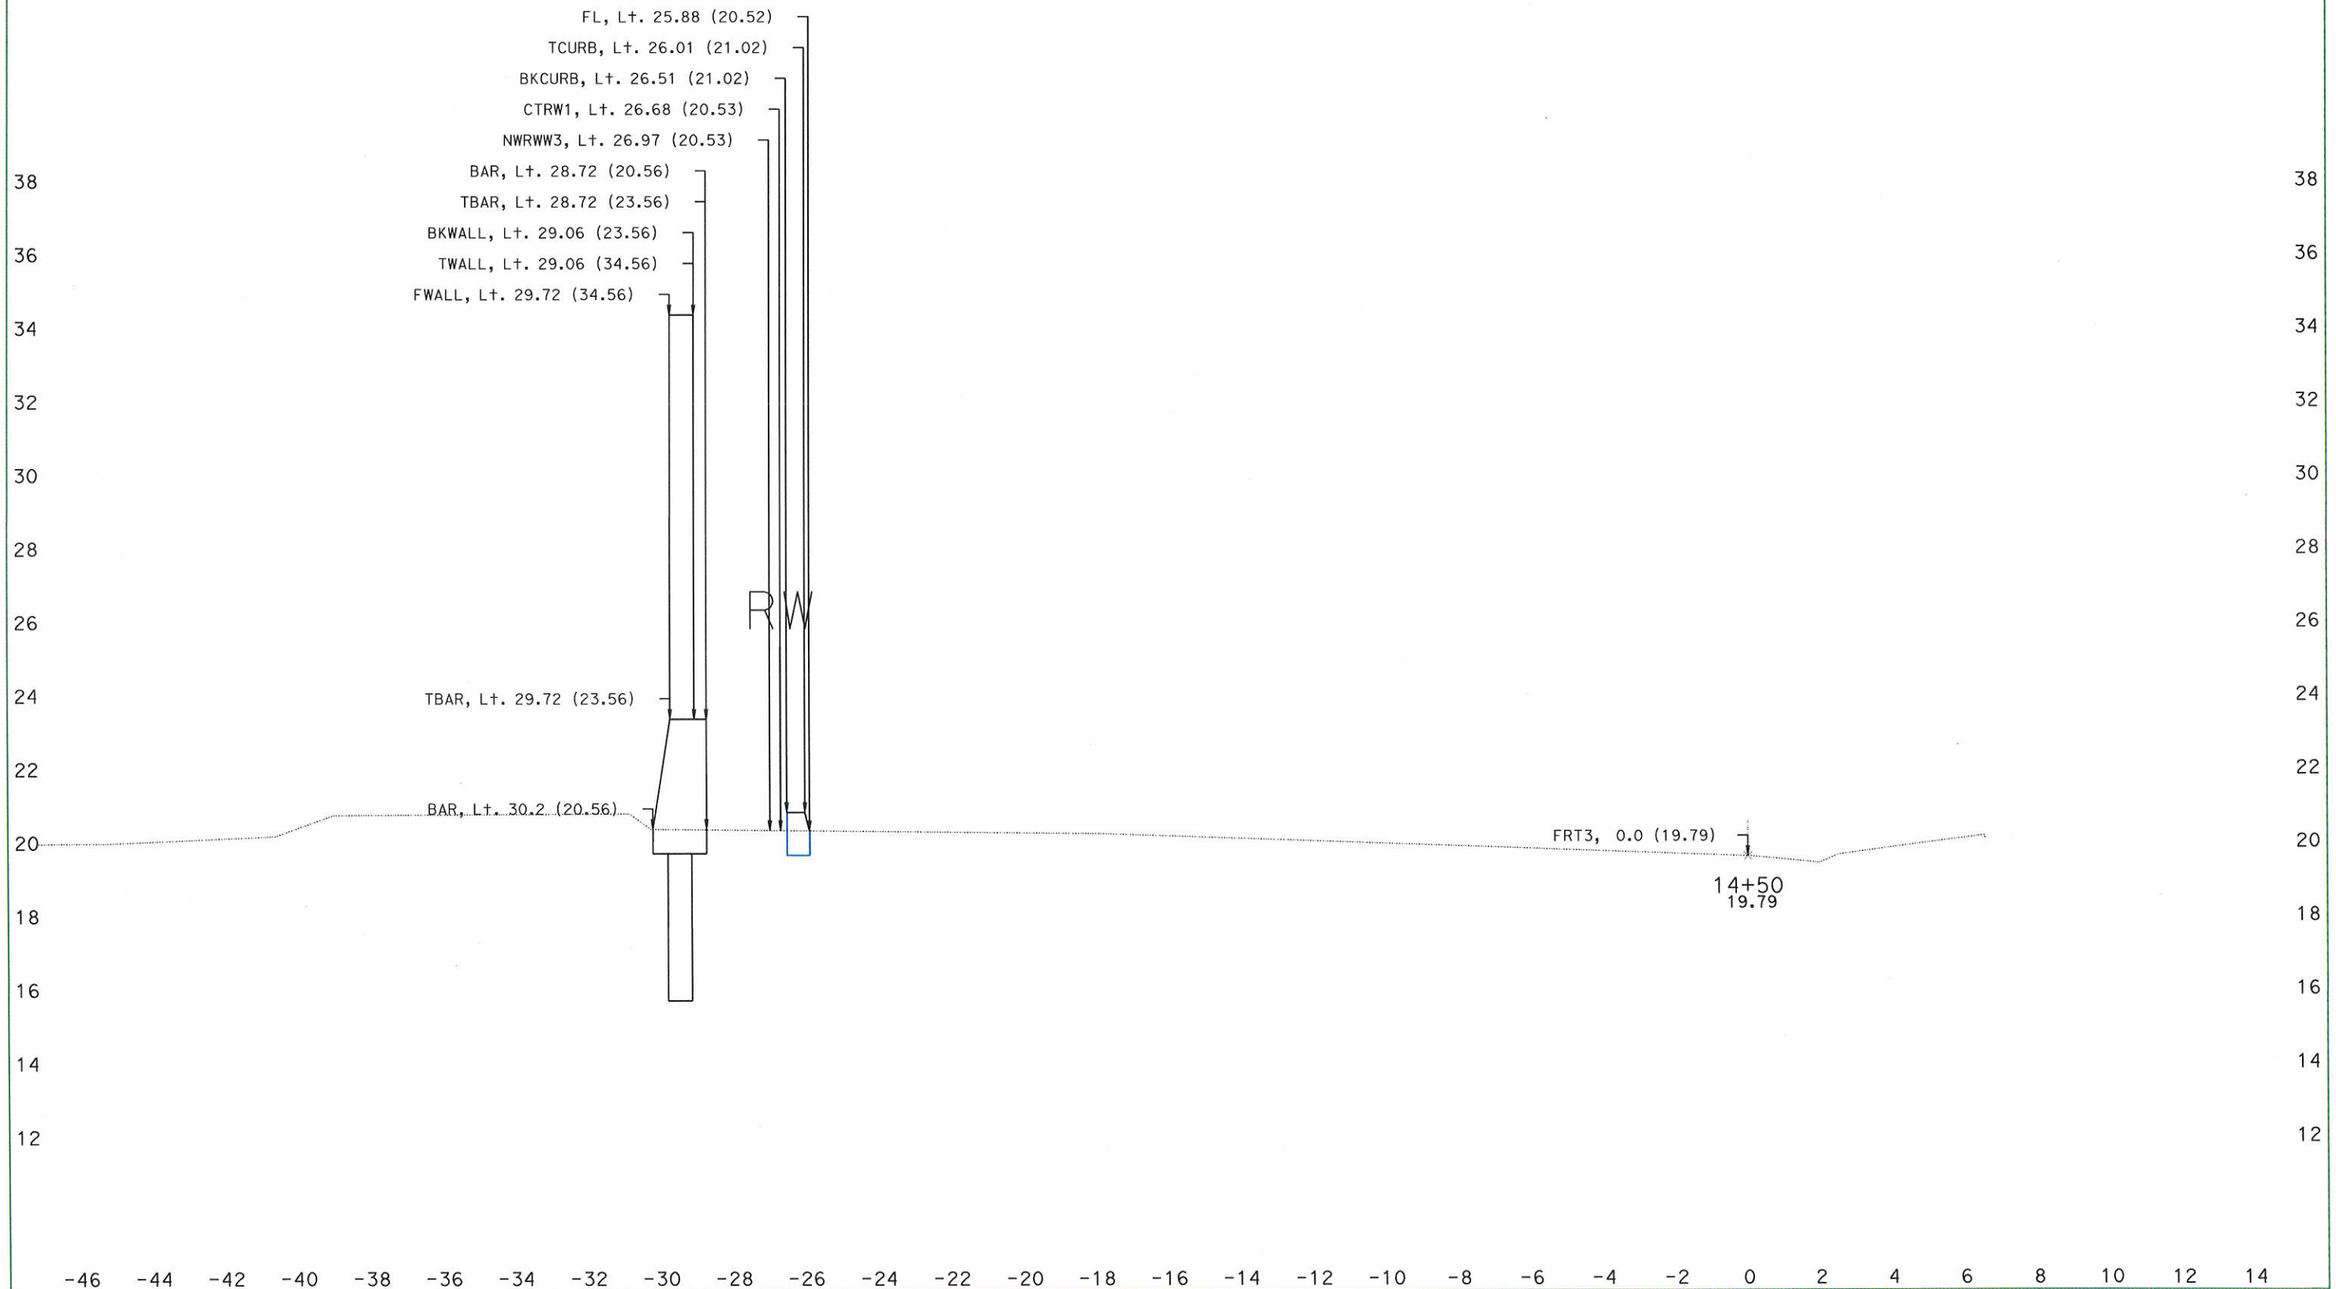

DATE: 5/25/2016

KC Project: 15034 File: D:\WILLOW-TOPO-JUL-15\15034\CROSS-SECTIONS\design-7-2015\VAN-BUREN\des-frt3-xsect-5-25-16.ea

SCALE: 1" = 2' Horiz.
1" = 2' Vert.

All Dimensions are US Survey Feet

FRT3
CROSS SECTIONS

DESIGN STUDY ONLY

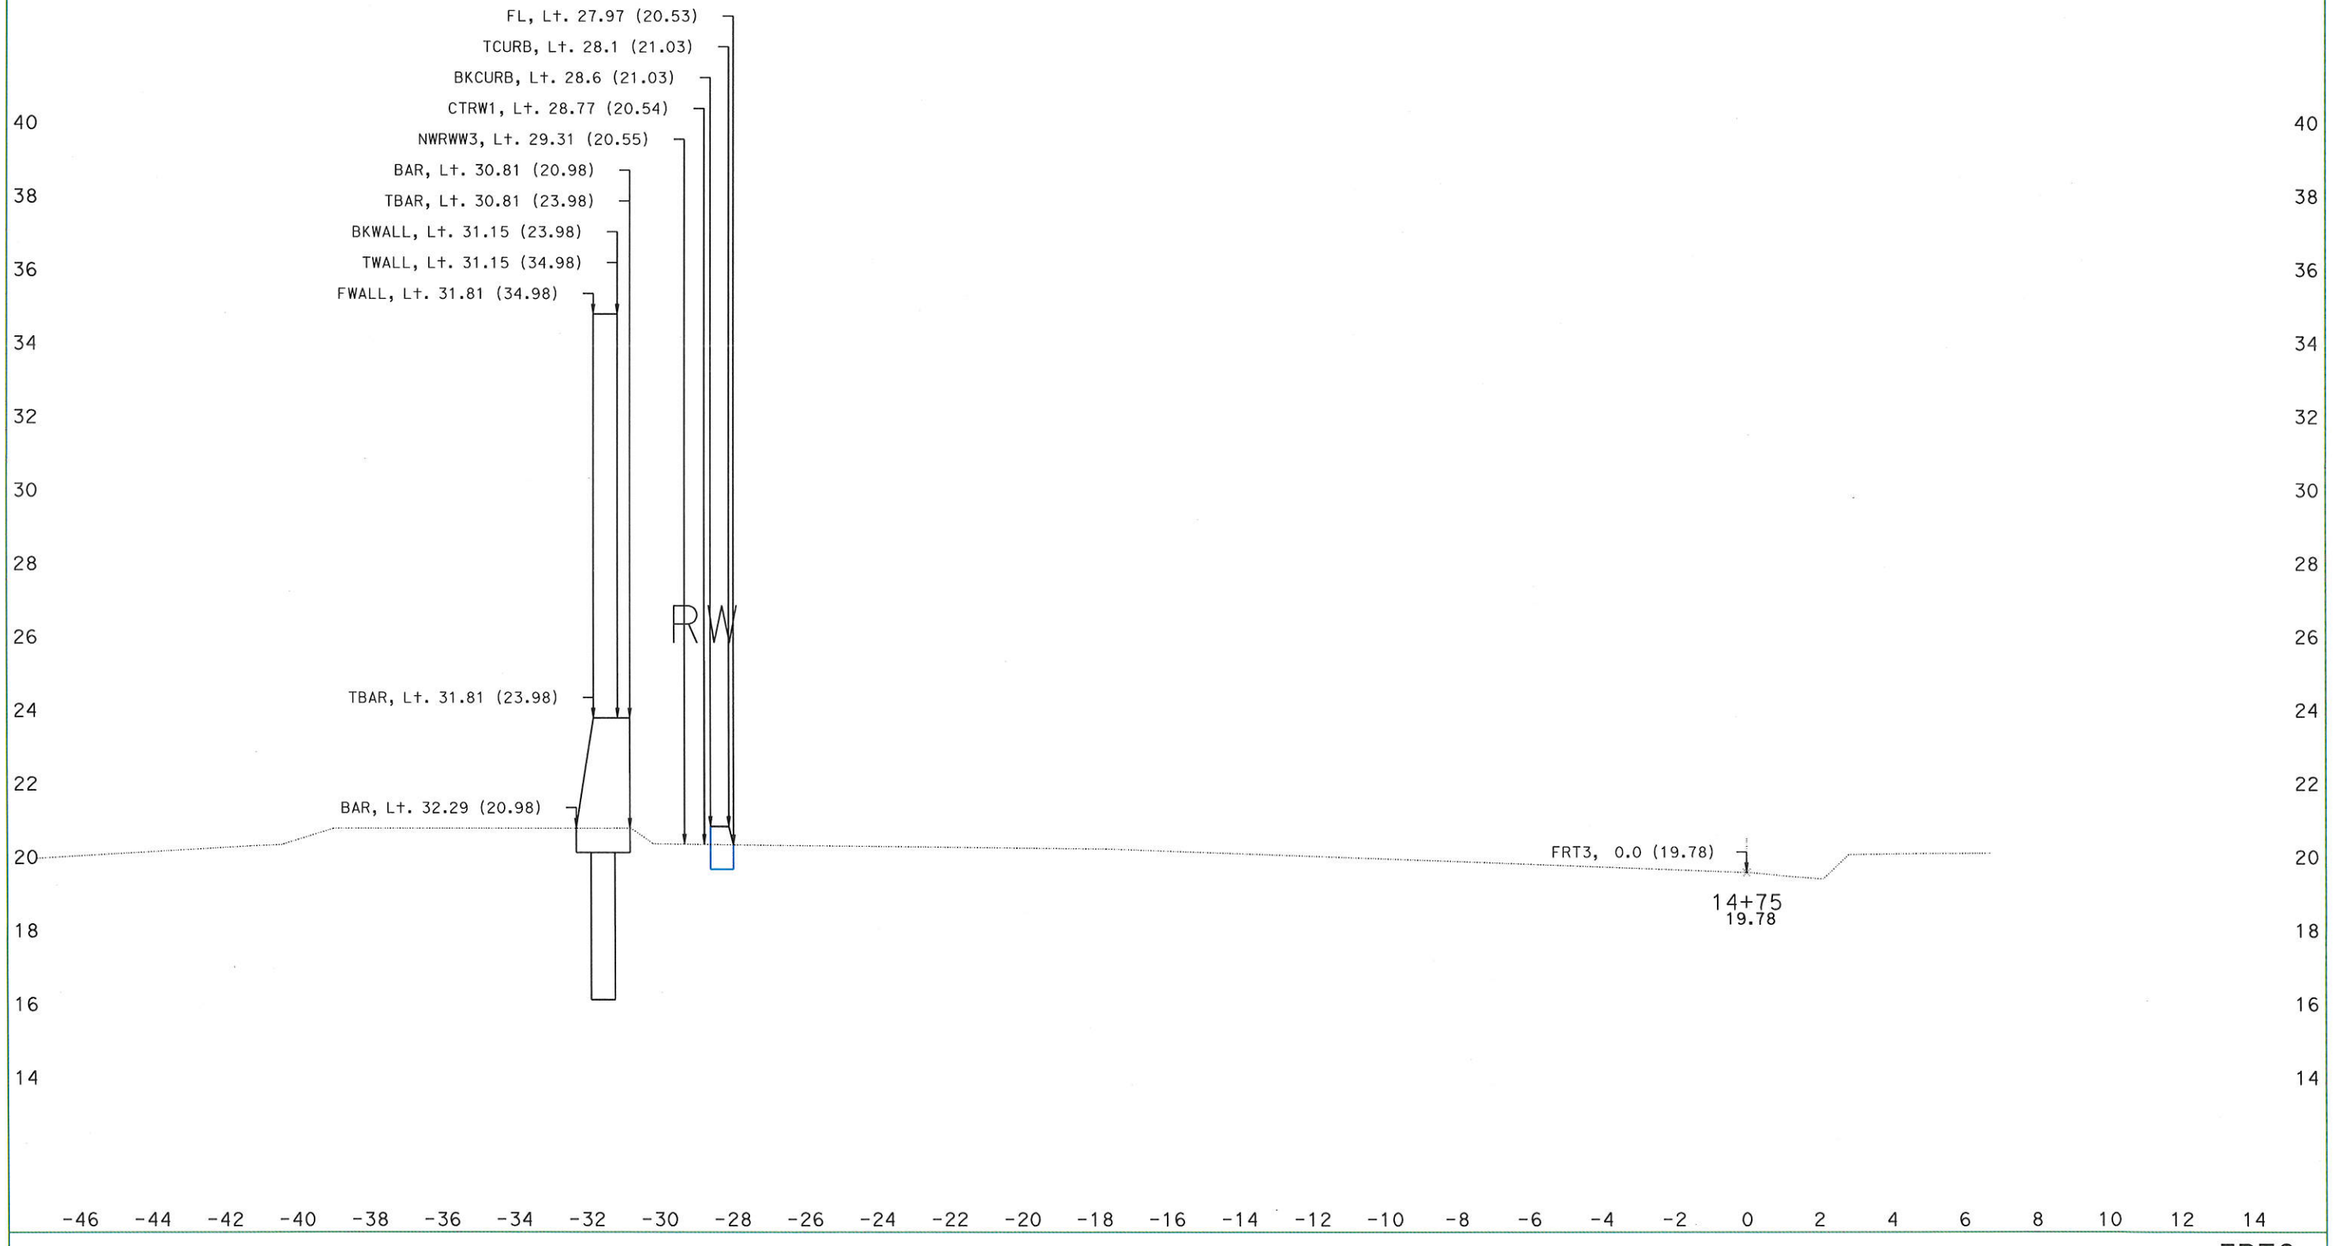

DATE: 5/25/2016

KC Project: 15034

File: D:\WILLOW-TOPO-JUL-15\15034\CROSS-SECTIONS\design-7-2015\VAN-BUREN\des-frt3-xsect-5-25-16.eq

SCALE: 1" = 2' Horiz.
1" = 2' Vert.

All Dimensions are US Survey Feet

FRT3
CROSS SECTIONS

DESIGN STUDY ONLY

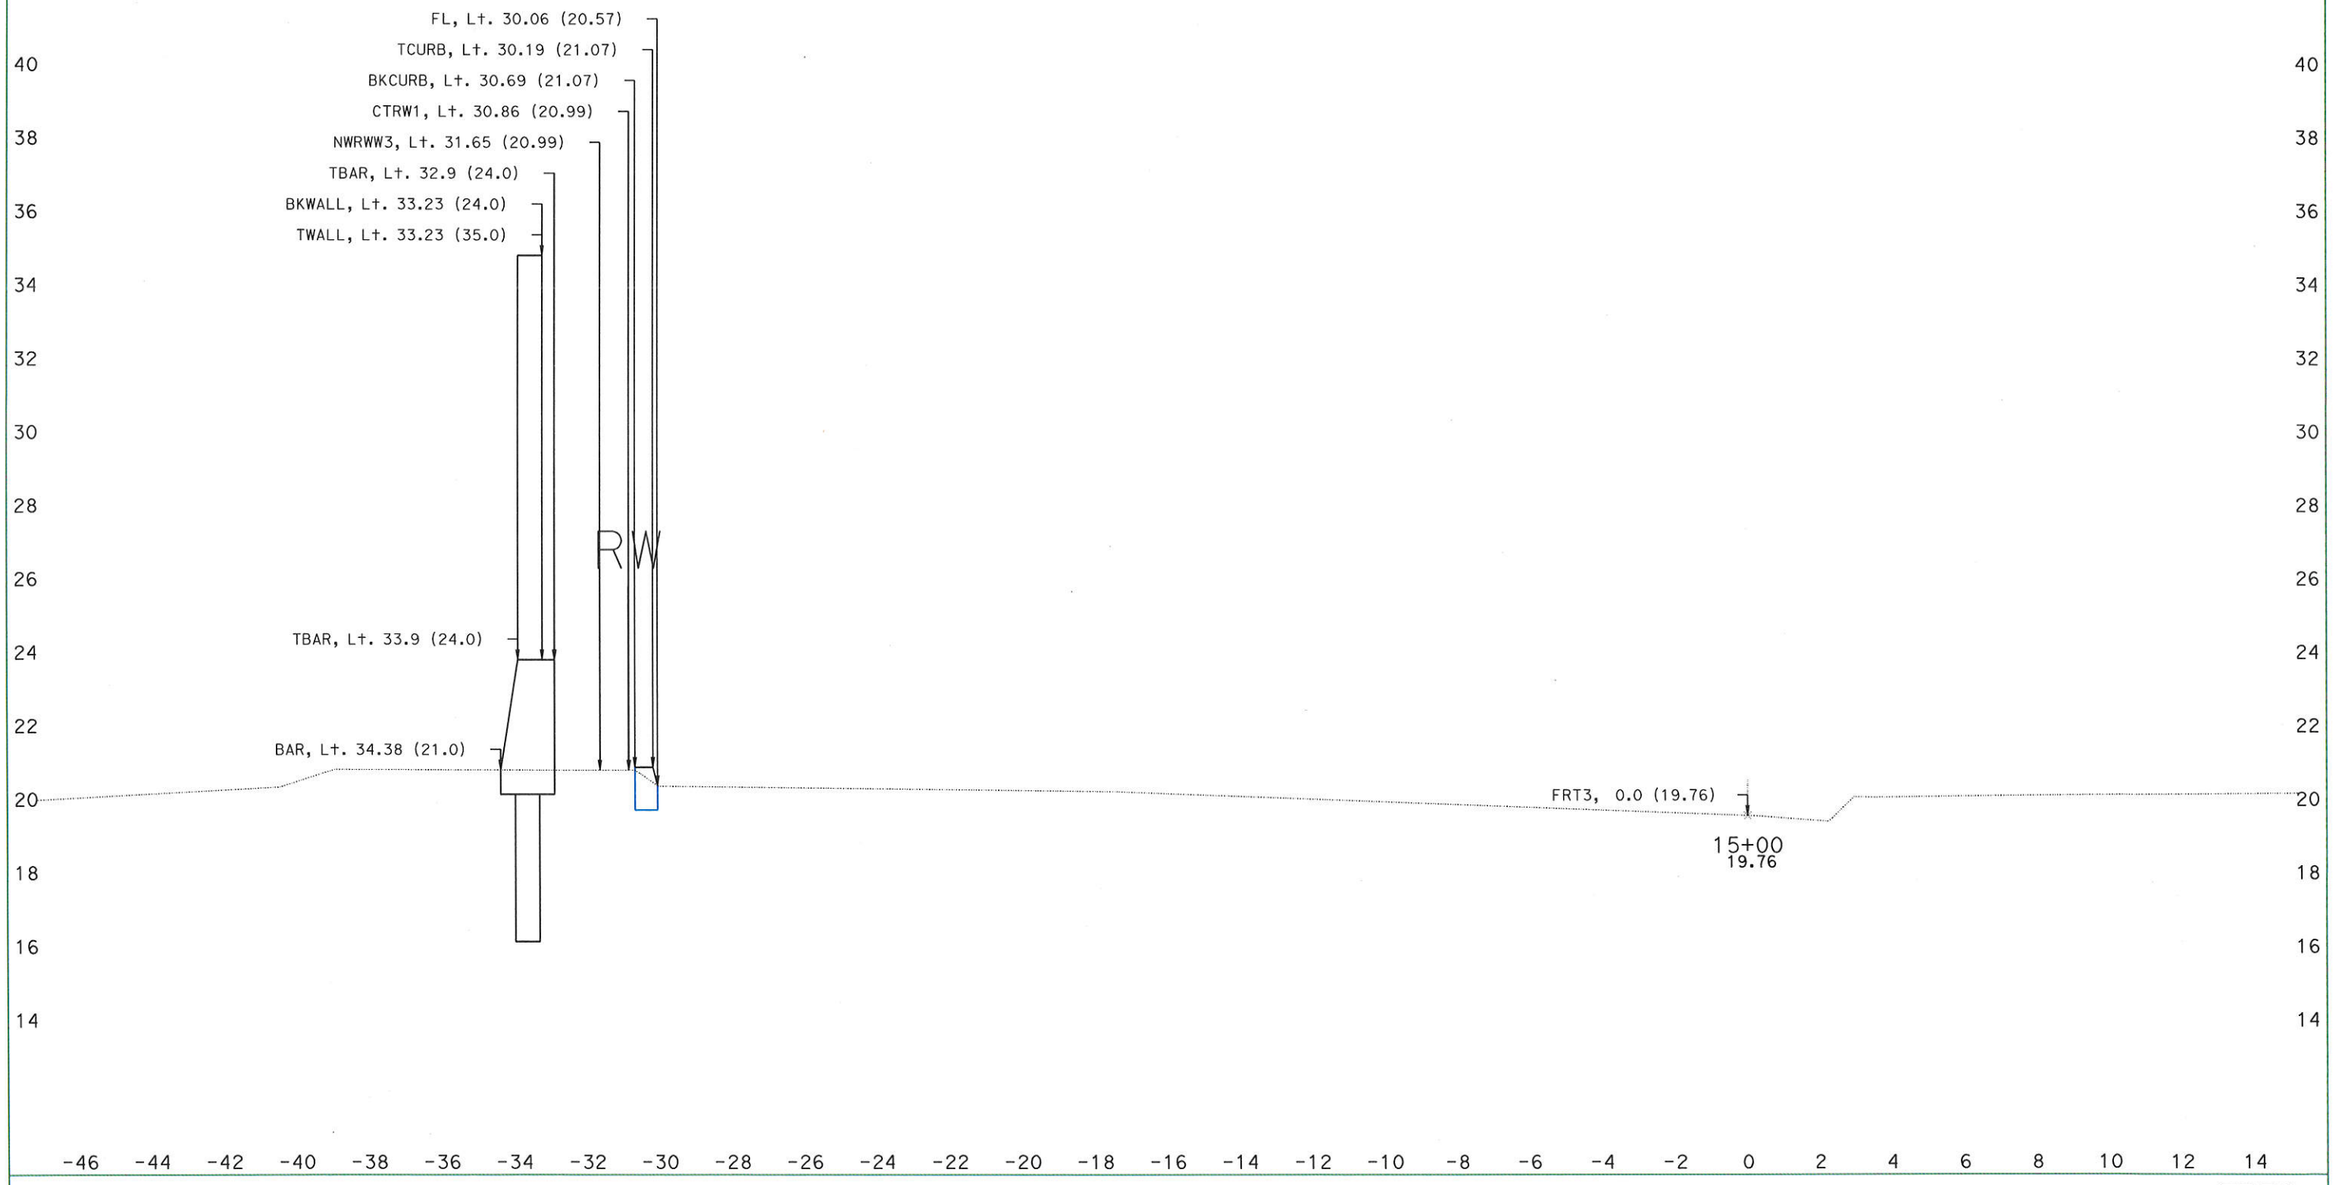

DATE: 5/25/2016
KC Project: 15034
File: D:\WILLOW-TOPO-JUL-15\15034\CROSS-SECTIONS\design-7-2015\VAN-BUREN\des-frt3-xsect-5-25-16.ea

SCALE: 1" = 2' Horiz.
1" = 2' Vert.

All Dimensions are US Survey Feet

FRT3
CROSS SECTIONS
SHEET 20 OF 26

DESIGN STUDY ONLY

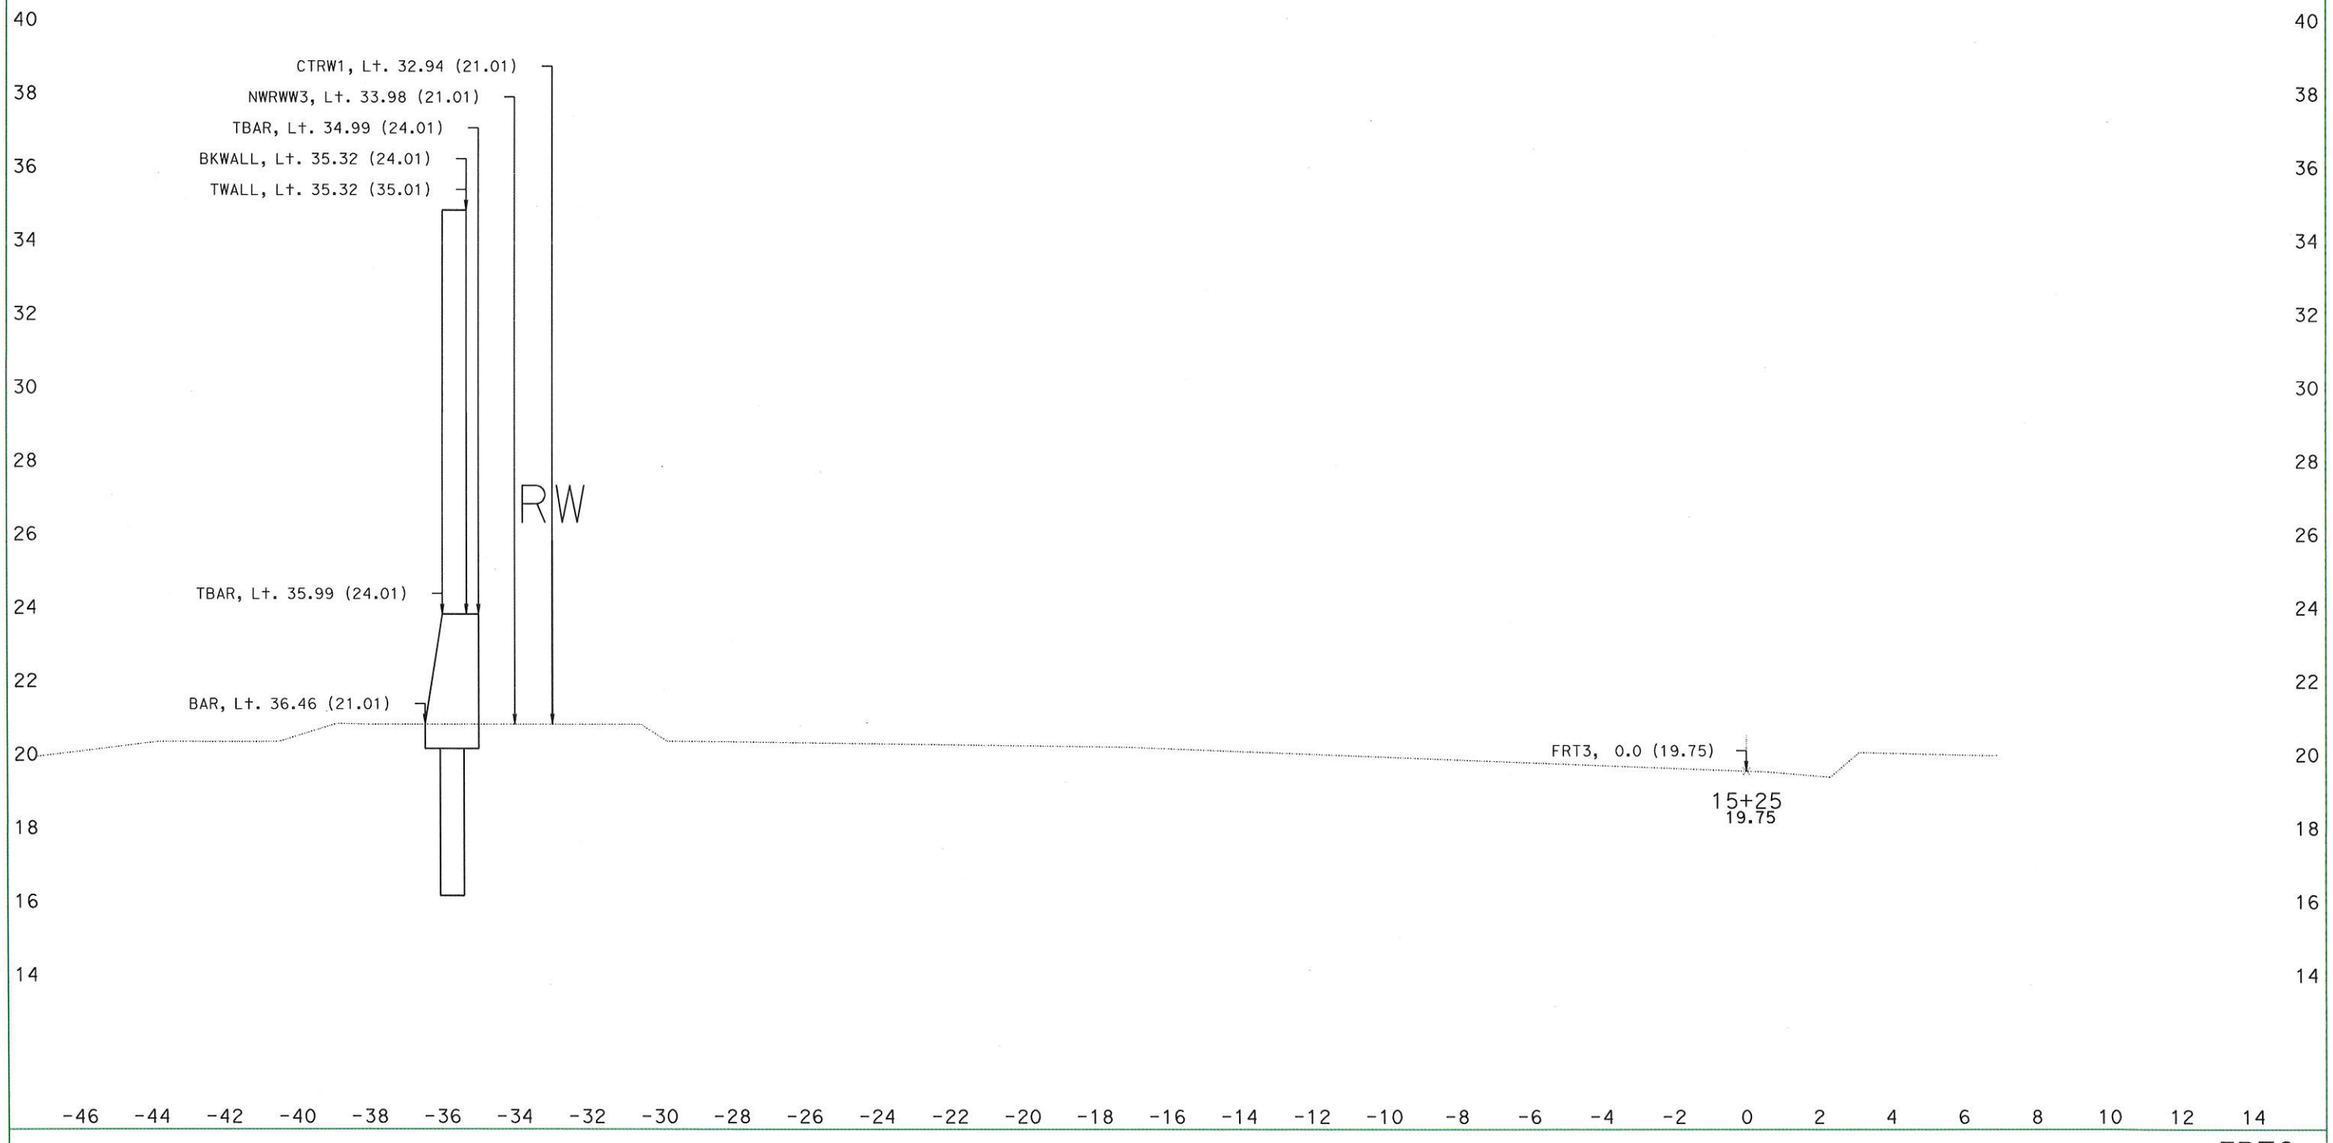

DATE: 5/25/2016

KC Project: 15034 File: D:\WILLOW-TOPO-JUL-15\15034\CROSS-SECTIONS\design-7-2015\VAN-BUREN\des-frt3-xsect-5-25-16.ea

SCALE: 1" = 2' Horiz.
1" = 2' Vert.

All Dimensions are US Survey Feet

FRT3
CROSS SECTIONS

DESIGN STUDY ONLY

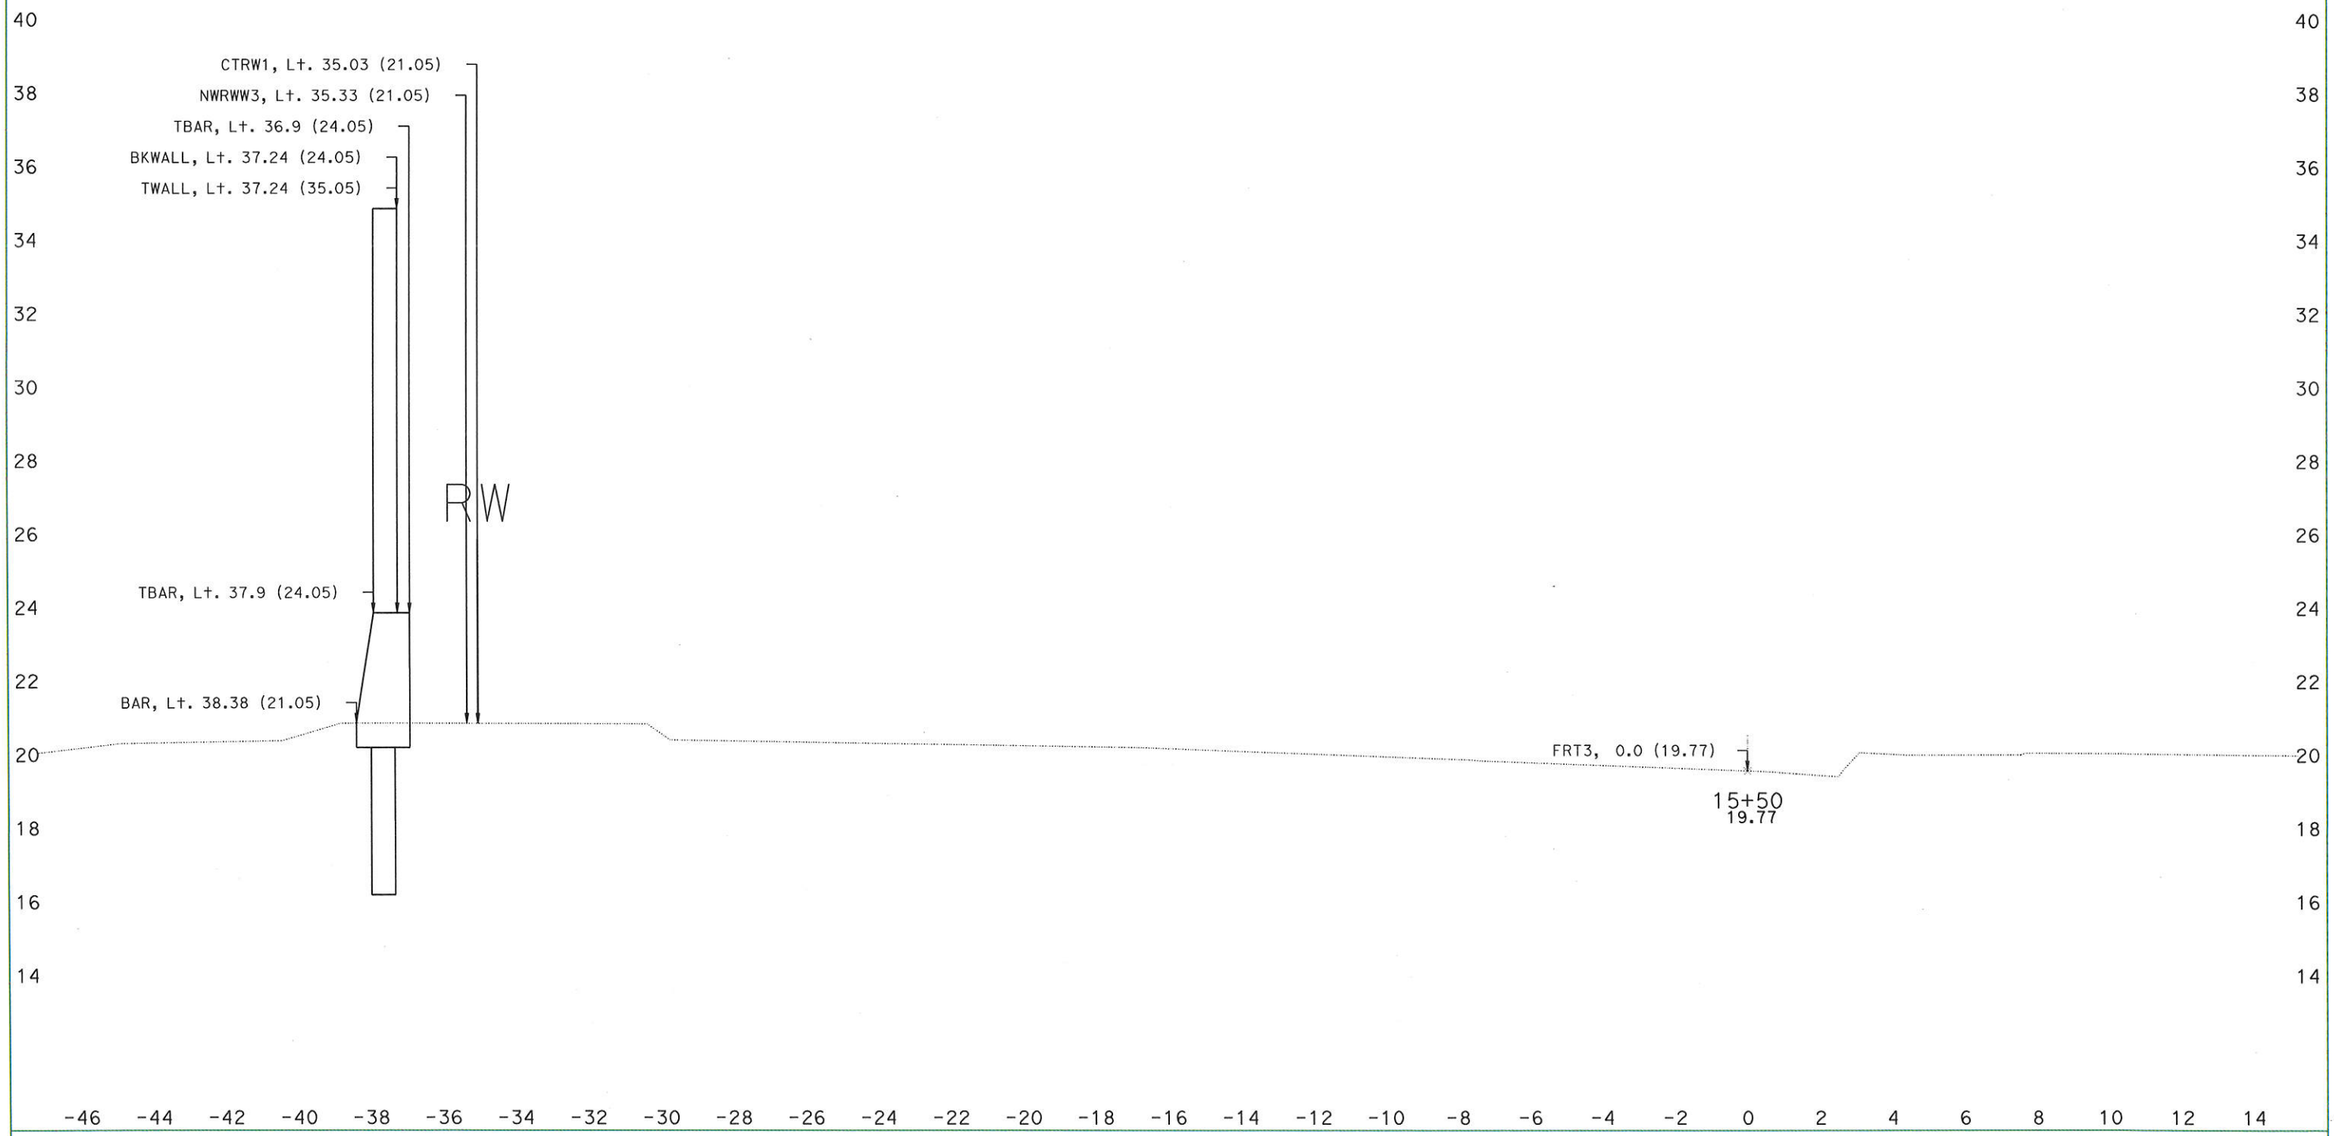

DATE: 5/25/2016

KC Project: 15034

File: D:\WILLOW-TOPO-JUL-15\15034\CROSS-SECTIONS\design-7-2015\VAN-BUREN\des-frt3-xsect-5-25-16.ea

SCALE: 1" = 2' Horiz.
1" = 2' Vert.

All Dimensions are US Survey Feet

FRT3
CROSS SECTIONS

DESIGN STUDY ONLY

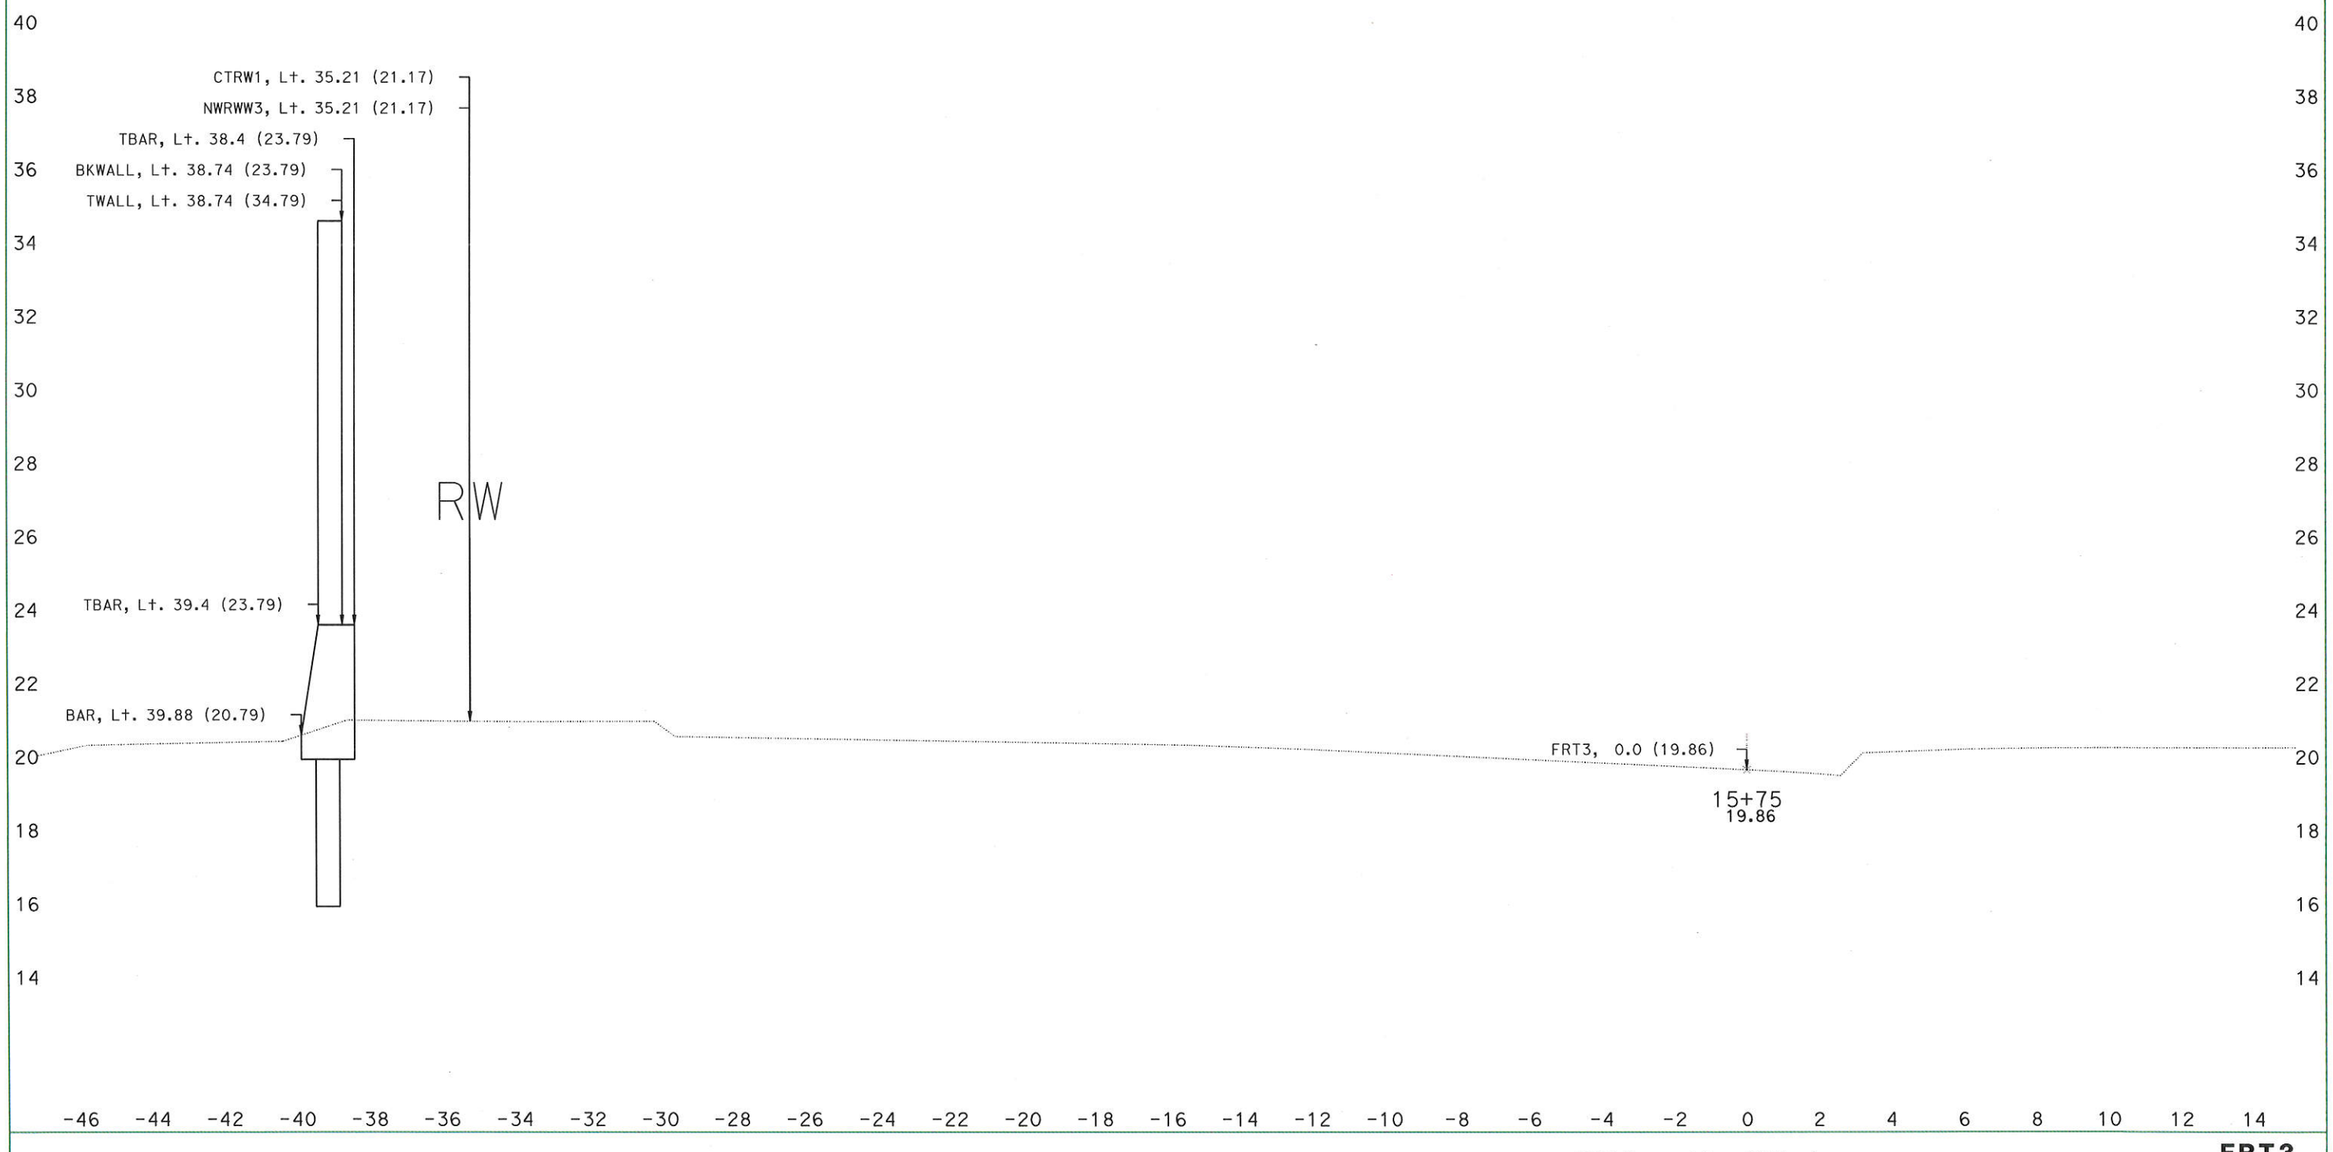

DATE: 5/25/2016

KC Project: 15034 File: D:\WILLOW-TOPO-JUL-15\15034\CROSS-SECTIONS\design-7-2015\VAN-BUREN\des-frt3-xsect-5-25-16.ea

SCALE: 1" = 2' Horiz.
1" = 2' Vert.

All Dimensions are US Survey Feet

FRT3
CROSS SECTIONS

DESIGN STUDY ONLY

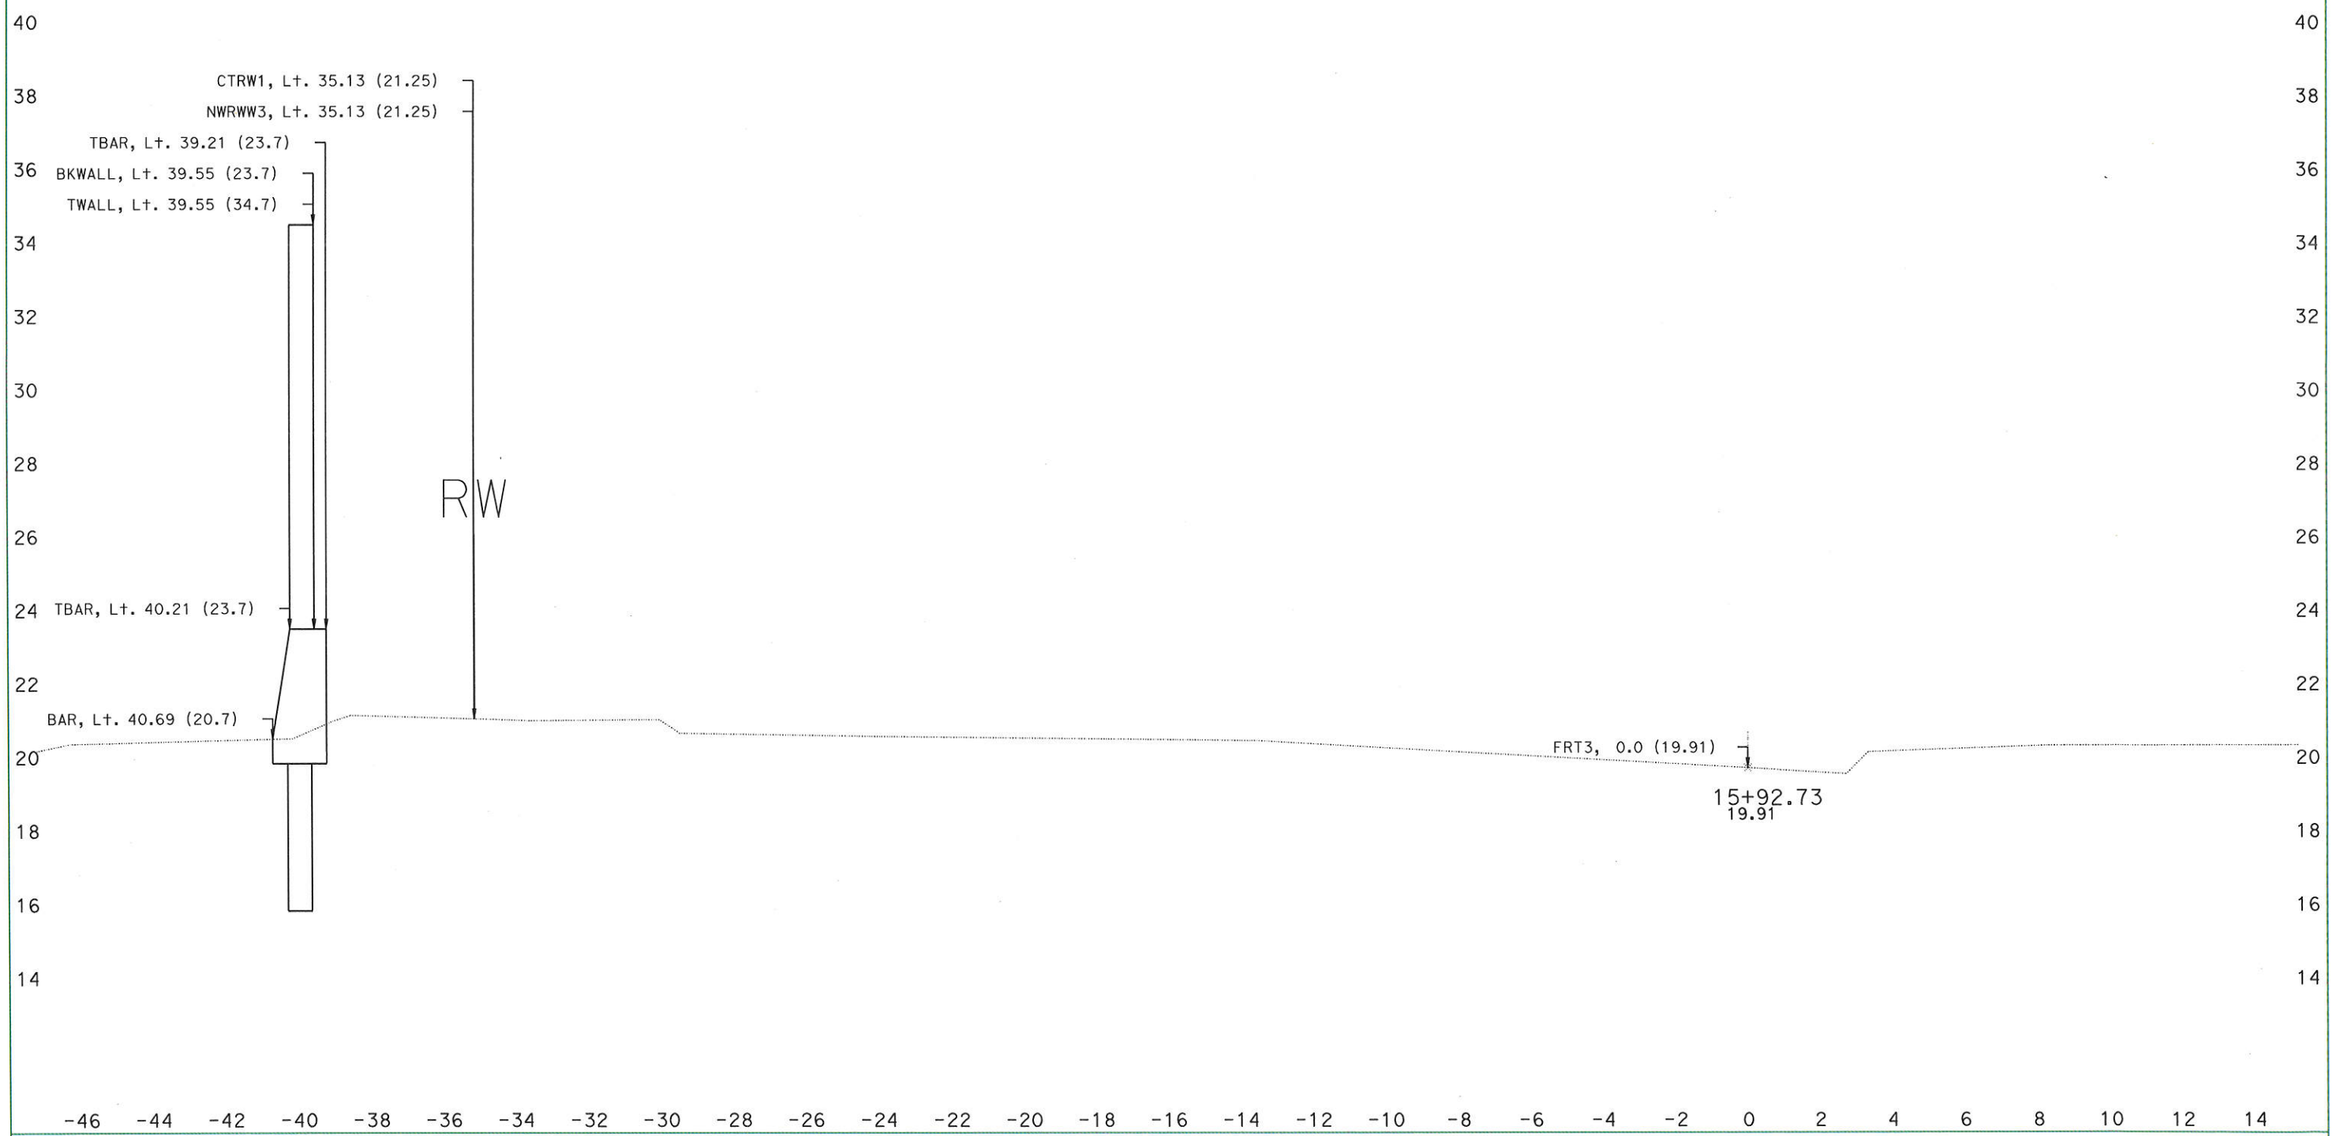

DATE: 5/25/2016

KC Project: 15034

File: D:\WILLOW-TOPO-JUL-15\15034\CROSS-SECTIONS\design-7-2015\VAN-BUREN\des-frt3-xsect-5-25-16.ea

SCALE: 1" = 2' Horiz.
1" = 2' Vert.

All Dimensions are US Survey Feet

FRT3
CROSS SECTIONS

DESIGN STUDY ONLY

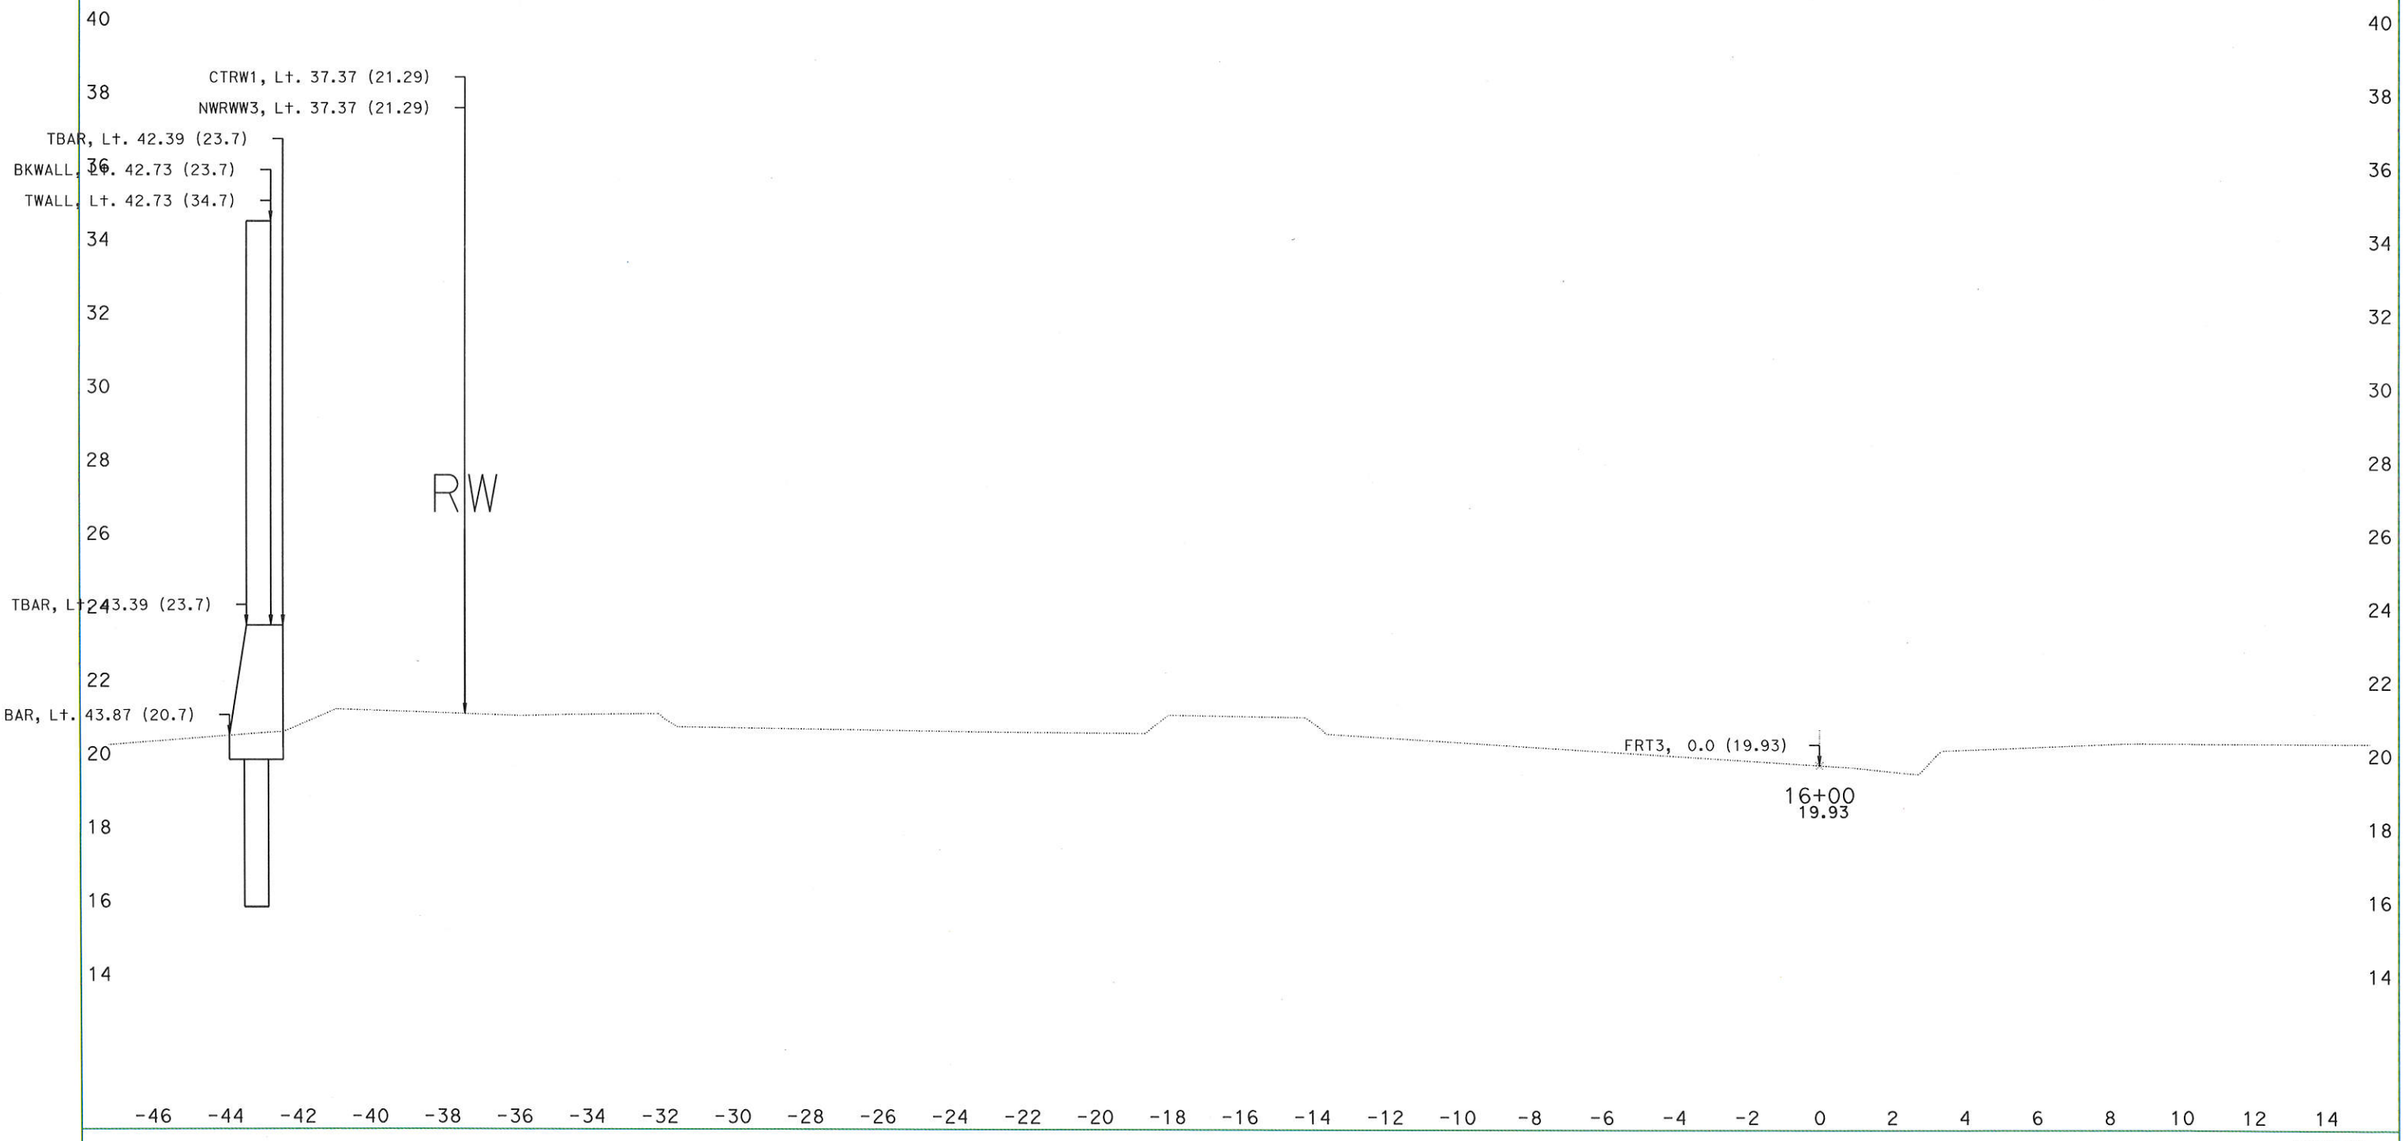

DATE: 5/25/2016

KC Project: 15034 File: D:\WILLOW-TOPO-JUL-15\15034\CROSS-SECTIONS\design-7-2015\VAN-BUREN\des-frt3-xsect-5-25-16.eaa

SCALE: 1" = 2' Horiz.
1" = 2' Vert.

All Dimensions are US Survey Feet

FRT3
CROSS SECTIONS